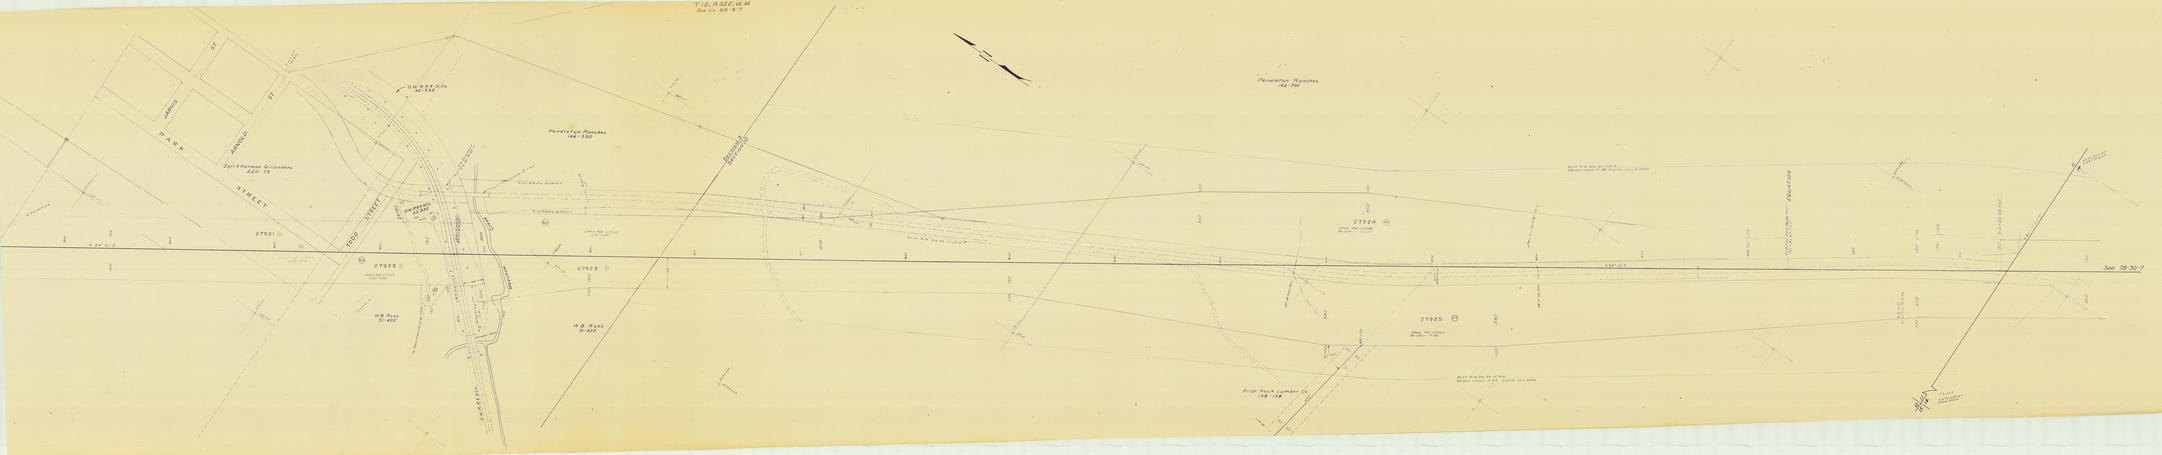
T.12, R.35E, W.M.
Drg. No. 88-8-7
DEADMANS PASS-MEACHAM SECTION
February 1958
Drg. No. 88-8-7
See 78-30-7
DARK STREET
JARVIS ST
ARNOLD ST
TODD STREET
Pendleton Ranches
Meacham Springs
Pilot Rock Lumber Co.
27921
27923
27924
27925
W.B. Pass
W.B. Pass