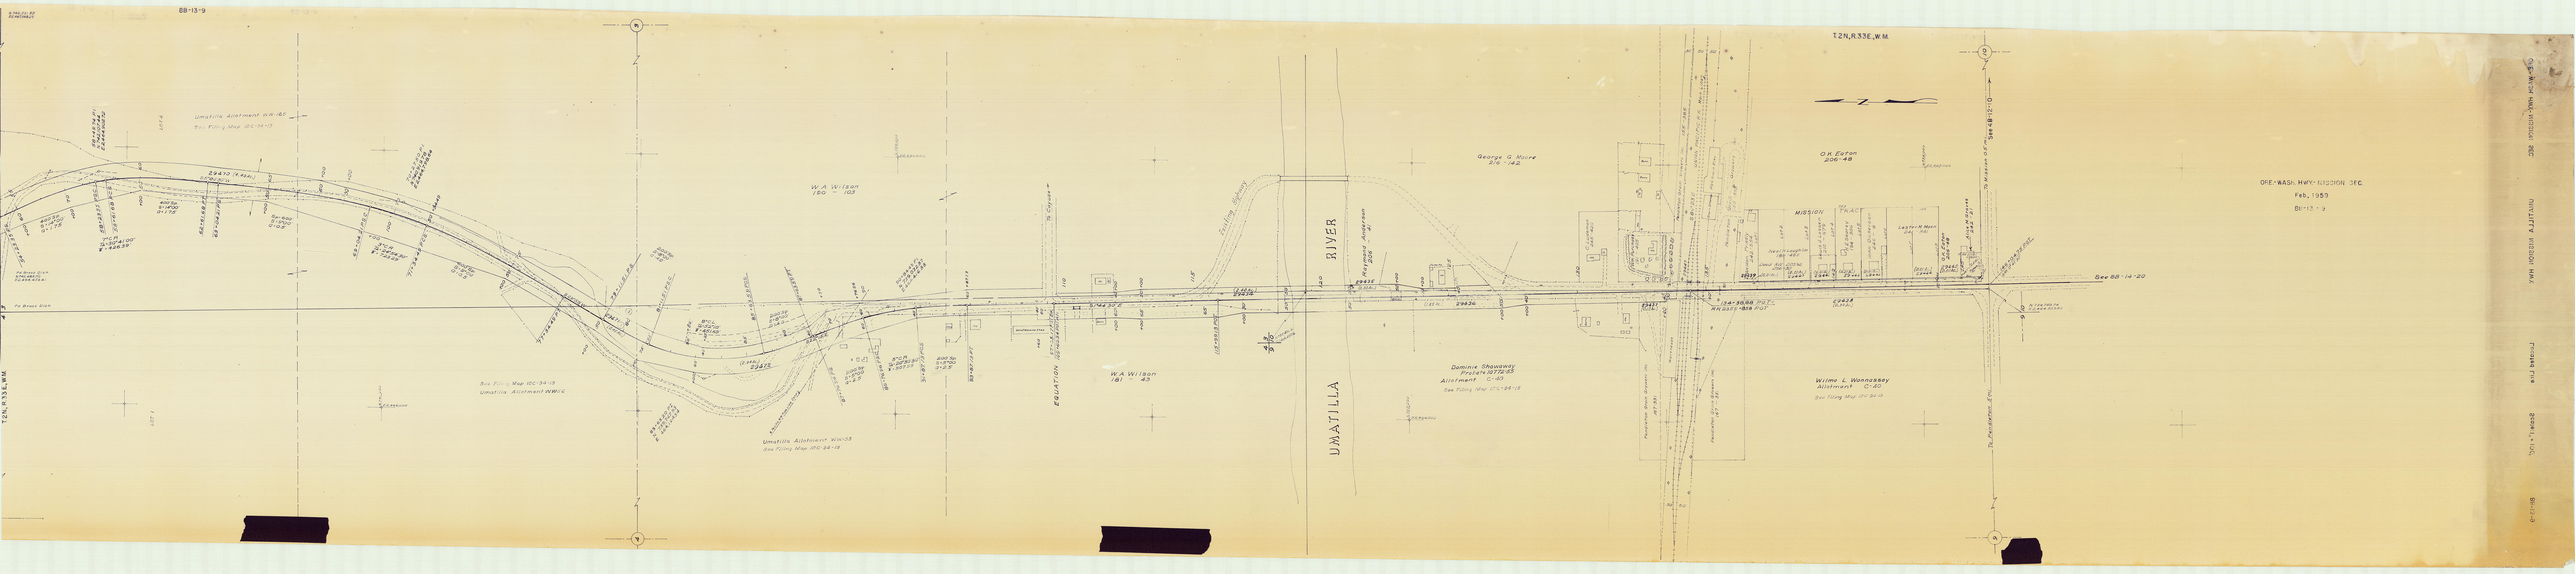
T2N,R33E,W.M.
88-13-9
Umatilla Allotment W-165
See Filing Map 120-34-13
W.A. Wilson
150 - 103
W.A. Wilson
181 - 43
Umatilla Allotment W-55
See Filing Map 120-34-13
See Filing Map 120-34-13
Umatilla Allotment W-115
EDUCATION
UMATILLA
RIVER
Richard Anderson
George G. Moore
26 - 142
Dominic Shawaway
Private 372.68
Allotment C-103
See Filing Map 120-34-13
O.K. Eaton
206-48
MISSION
TRACT
Wilma L. Wannassay
Allotment C-40
See Filing Map 120-34-13
See 88-14-20
ORE.-WASH. HWY.-MISSION SEC.
Feb. 1959
88-13-9
OREGON-WASH. HISTORICAL REC.
UMATILLA MISSION HWY.
FINAL FILE
88-14-1.1(2)
88-13-9