OREGON STATE HIGHWAY DEPARTMENT

LOCATED LINE

HELIX JUNCTION - ATHENA SECTION

ATHENA - HOLDMAN HIGHWAY

UMATILLA COUNTY

SCALE 1 IN. = 100 FT.

L. H. MANFIELD RES. ENGINEER 1946.

CONSTRUCTED LINE
Stations 7040 to 230+00
L.R.Chandler-Res.Engr. 1946.
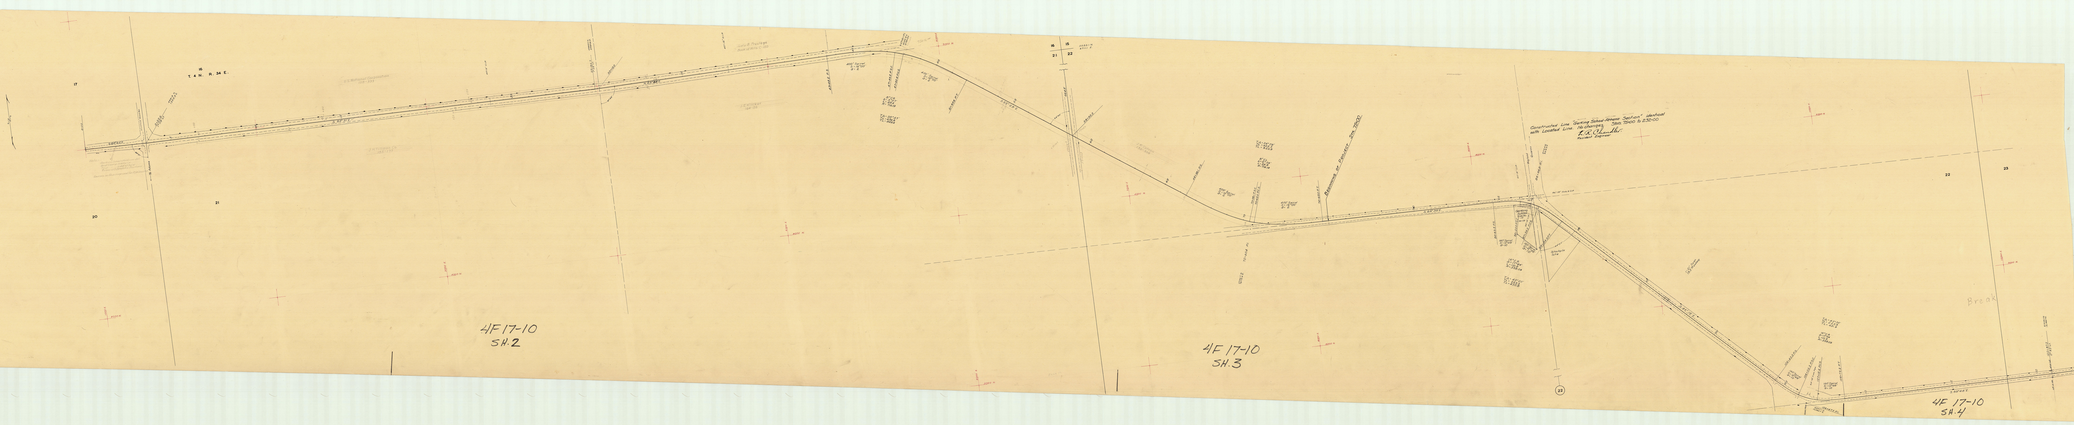
4F 17-10
SH.1