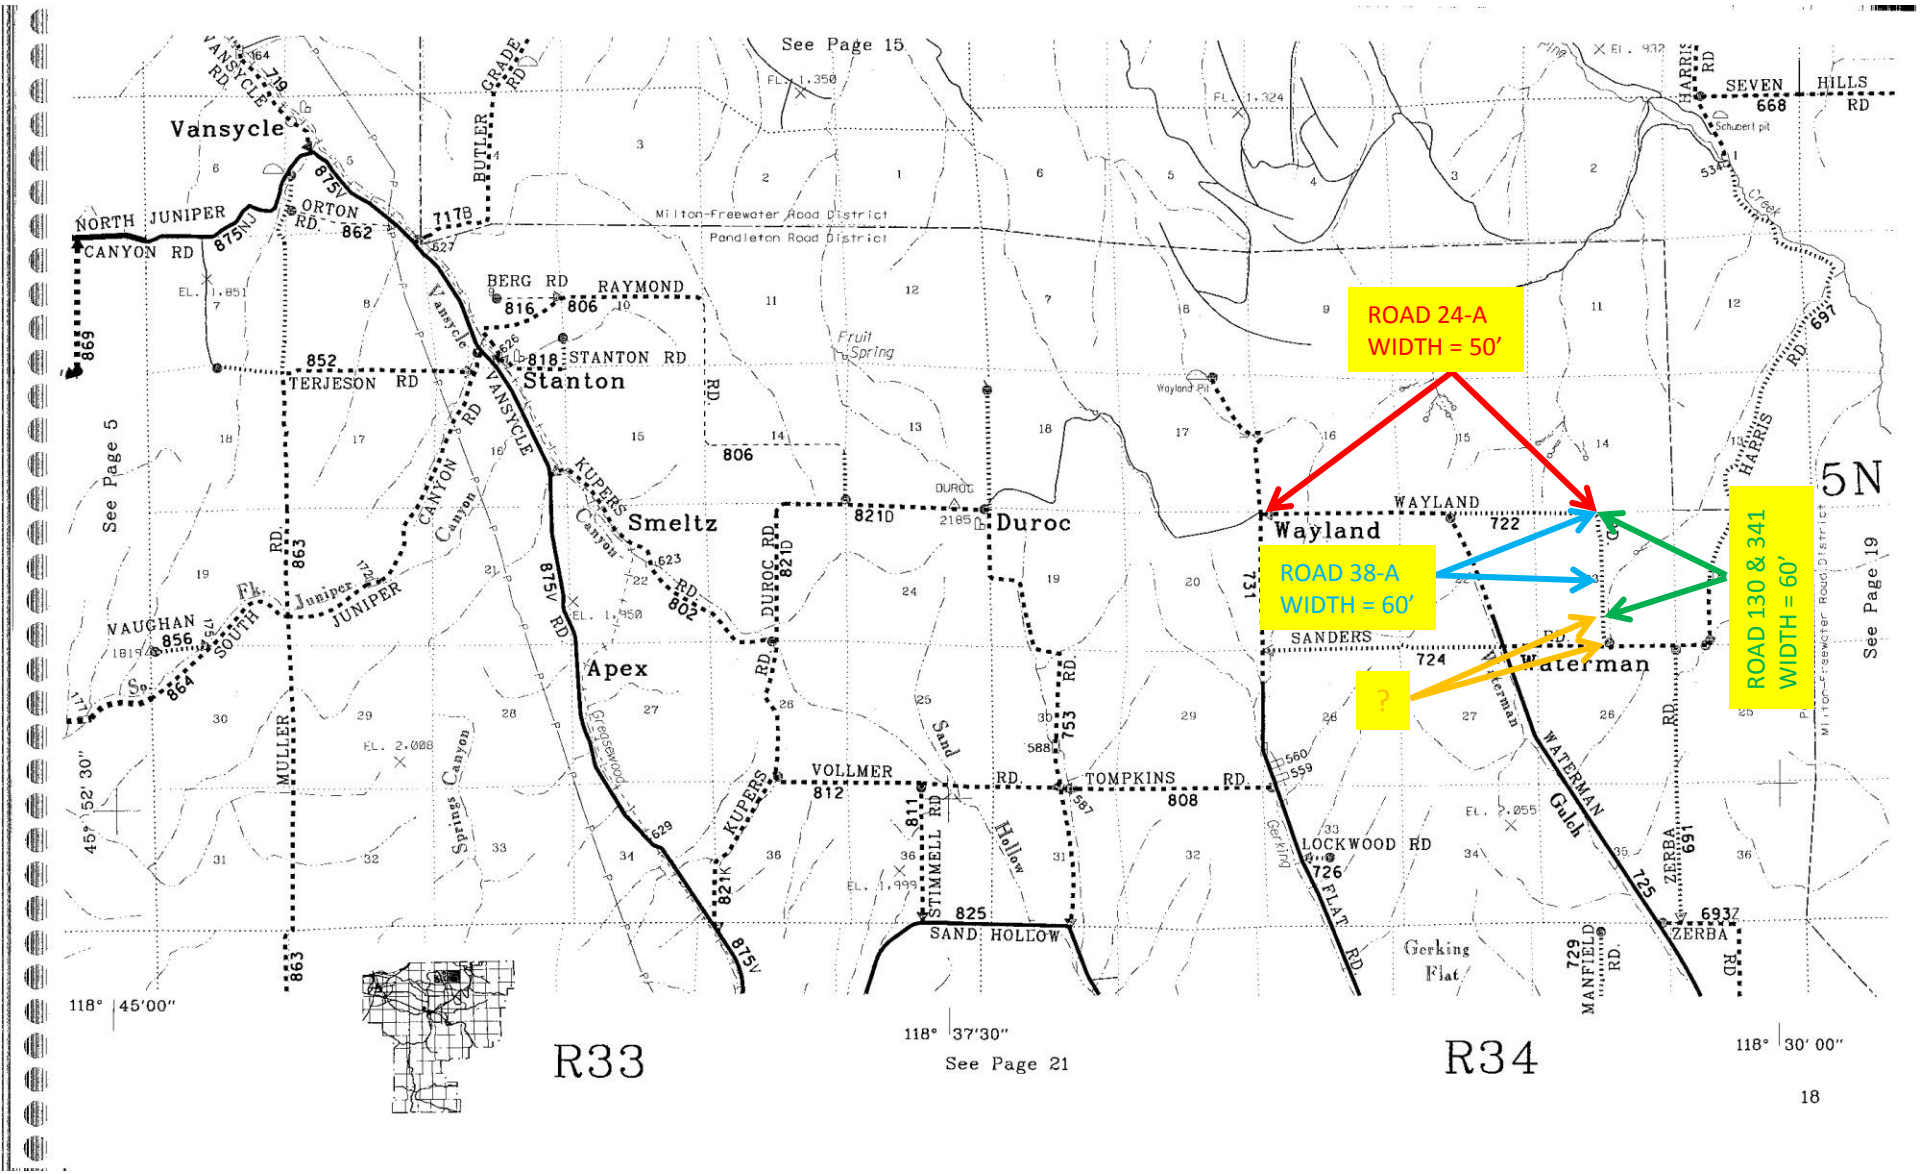
ROAD 24-A
WIDTH = 50'
ROAD 38-A
WIDTH = 60'
ROAD 130 & 341
WIDTH = 60'
?
See Page 15
See Page 5
See Page 19
See Page 21
Vansycle
Stanton
Smeltz
Duroc
Apex
Wayland
Waterman
R33
R34
5N
18