OREGON STATE HIGHWAY DEPARTMENT

Located Line

STANFIELD JUNCTION - PENDLETON SECTION

OLD OREGON TRAIL HIGHWAY

UMATILLA COUNTY

Scale: 1 inch = 100 feet

Traced by M.L.J.
Dec., 1965
Rev: Oct, 1967

GRID BEARINGS - NORTH ZONE

PART 3 OF 4 PARTS

DRG. NO. 8B-34-20

Access Control Line ———— – ————

"Set Pin" Indicates: Set 5/8"x30" Capped Iron Pin
"Set Mon" Indicates: Set Brass Disc in Concrete Mon.
Survey Completed July, 1969

Box "1"

SEE 8B-34-19

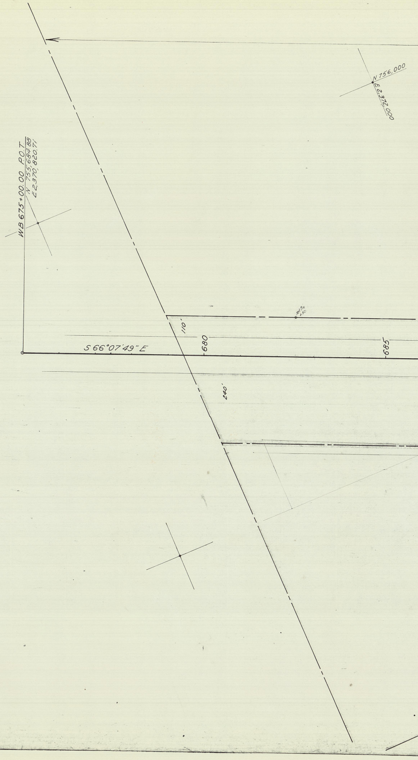
N 756,000
E 2,372,000
WB 675+00.00 P.O.T.
N 755,684.88
E 2,370,820.71
S 66°07'49" E
110'
680
685
240'

T. 3 N., R. 30 E. W.M.
DRG. NO. 8B-34-20

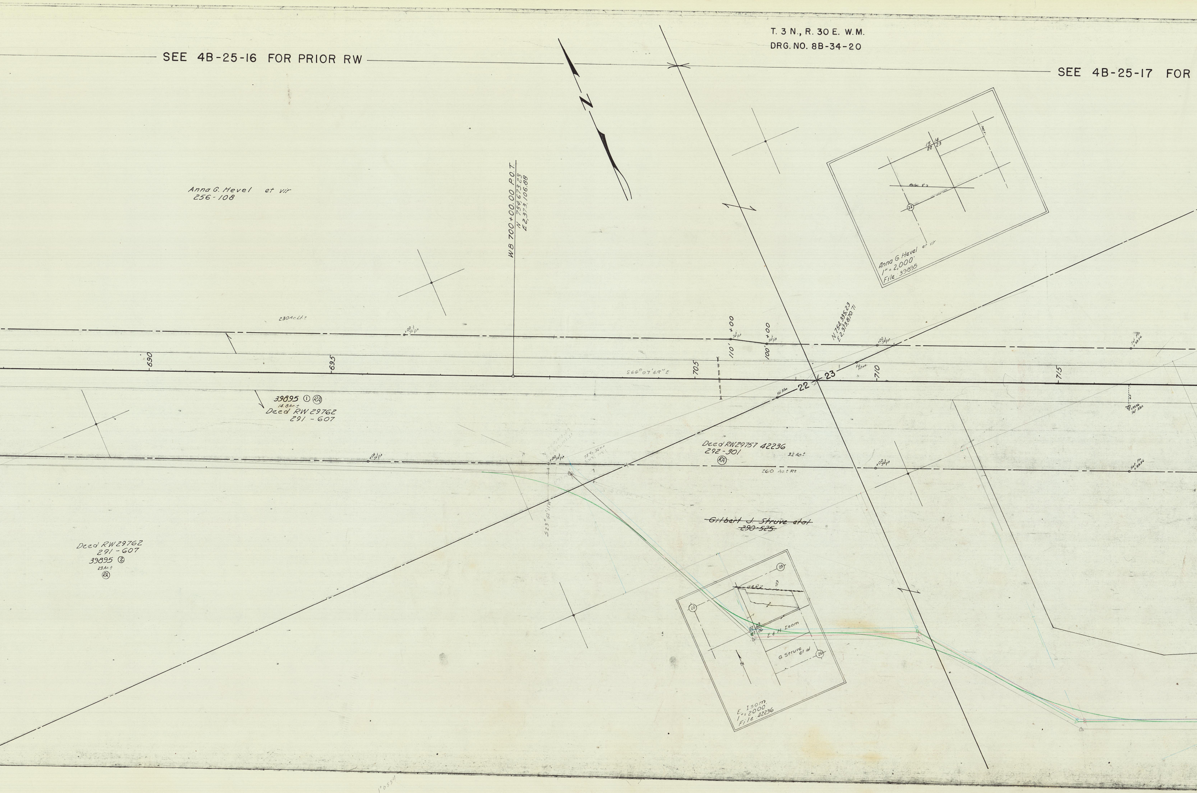
SEE 4B-25-16 FOR PRIOR RW
SEE 4B-25-17 FOR
N
Anna G. Hevel et vir
256-108
WB 700+00.00 P.O.T.
N 754,673.23
E 2,373,106.88
230 Ac Lt ±
690
695
705
710
715
S 66° 07' 49" E
110'
100'
+00
+00
N 754,335.23
E 2,373,870.71
22
23
Fd. Mon.
39895 ① RA
14.8 Ac ±
Deed RW 29762
291 - 607
Deed RW 29757 42236
292-301
RA
3.2 Ac ±
260 Ac ± Rt
~~Gilbert J. Struve et al~~
~~290-525~~
Deed RW 29762
291-607
39895 ②
23 Ac ±
RA
S 23° 52' 11" W
15 14
22 23
Anna G. Hevel et vir
1" = 2,000'
File: 39895
E & H Isom
G. Struve et al
22
23
26
E. Isom
1" = 2000'
File: 42236

T. 3 N., R. 30 E. W.M.
DRG. NO. 8B-34-20

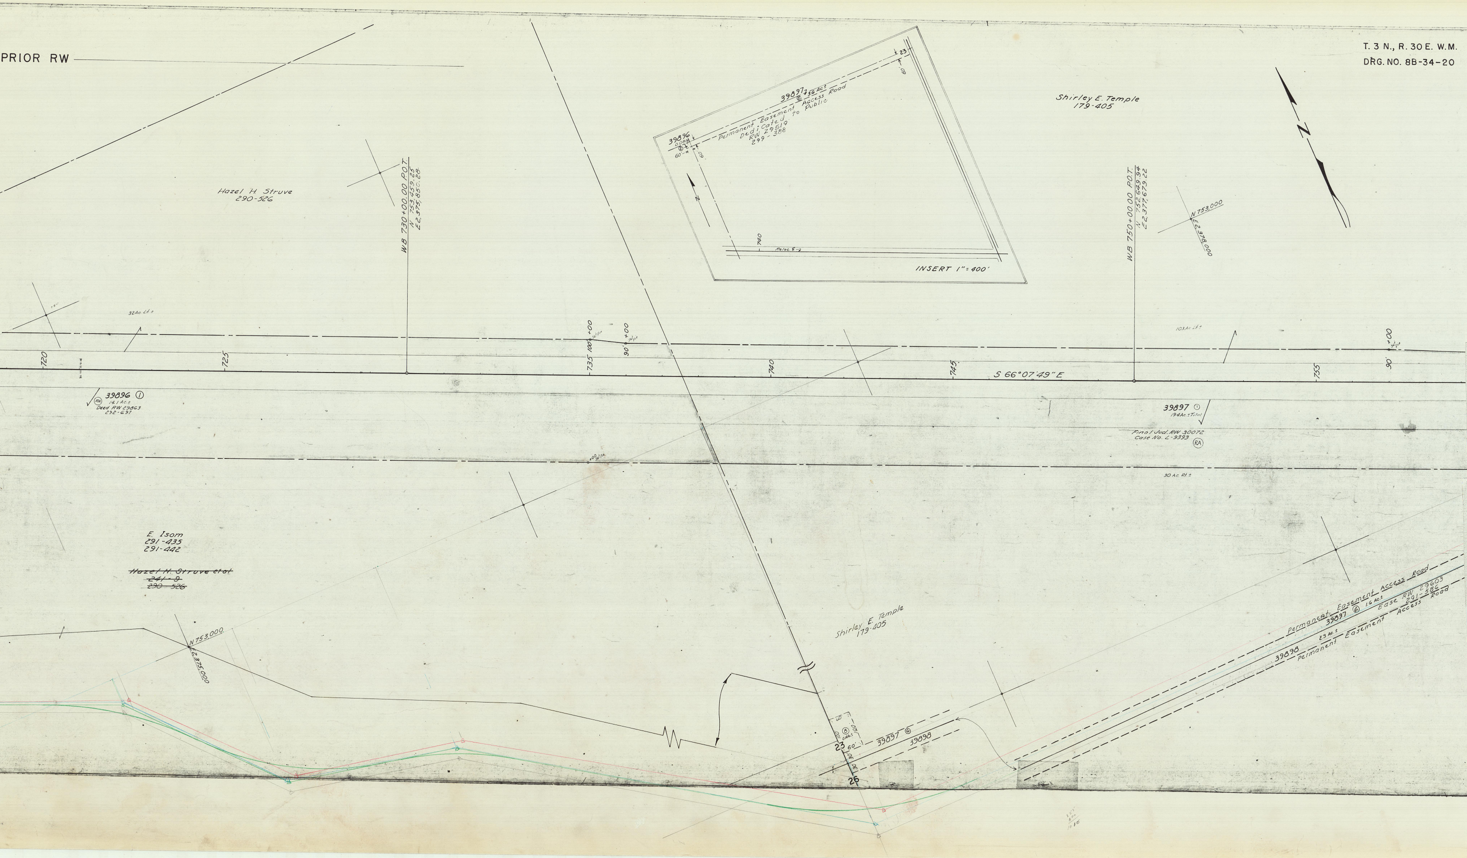
PRIOR RW
Hazel H. Struve
290-526
WB 730+00.00 P.O.T.
N 753,459.25
E2,375,850.28
39897 ⑥ 7.6 Ac±
Permanent Easement Access Road
Dedicated to Public
RW 29519
299-388
39896
0.08 Ac±
⑧
60'
60'
23
60'
740
Reloc. ℄
INSERT 1" = 400'
N
Shirley E. Temple
179-405
WB 750+00.00 P.O.T.
N 752,649.94
E2,377,679.22
N 753,000
E2,378,000
N
32 Ac. Lt.±
103 Ac. Lt.±
720
725
735
100' +00 set pin
90' +00 set pin
740
745
S 66°07'49" E
755
90' +00 set pin
+00 set pin
39896 ①
RA
14.1 Ac.±
Deed RW 29863
292-697
39897 ①
19.4 Ac.± Total
Final Jud. RW 30072
Case No. L-9393
RA
30 Ac. Rt.±
E. Isom
291-435
291-442
~~Hazel H. Struve et al~~
~~241-9~~
~~290-526~~
N 753,000
E2,375,000
Shirley E. Temple
179-405
60
100
⑧
0.1 Ac.±
100
23
60'
30'
30
26
39897 ⑥
39898
Permanent Easement Access Road
39897 ⑥ 1.6 Ac.±
Ease RW 29603
291-586
39898 2.3 Ac.±
Permanent Easement Access Road
155
800
1015