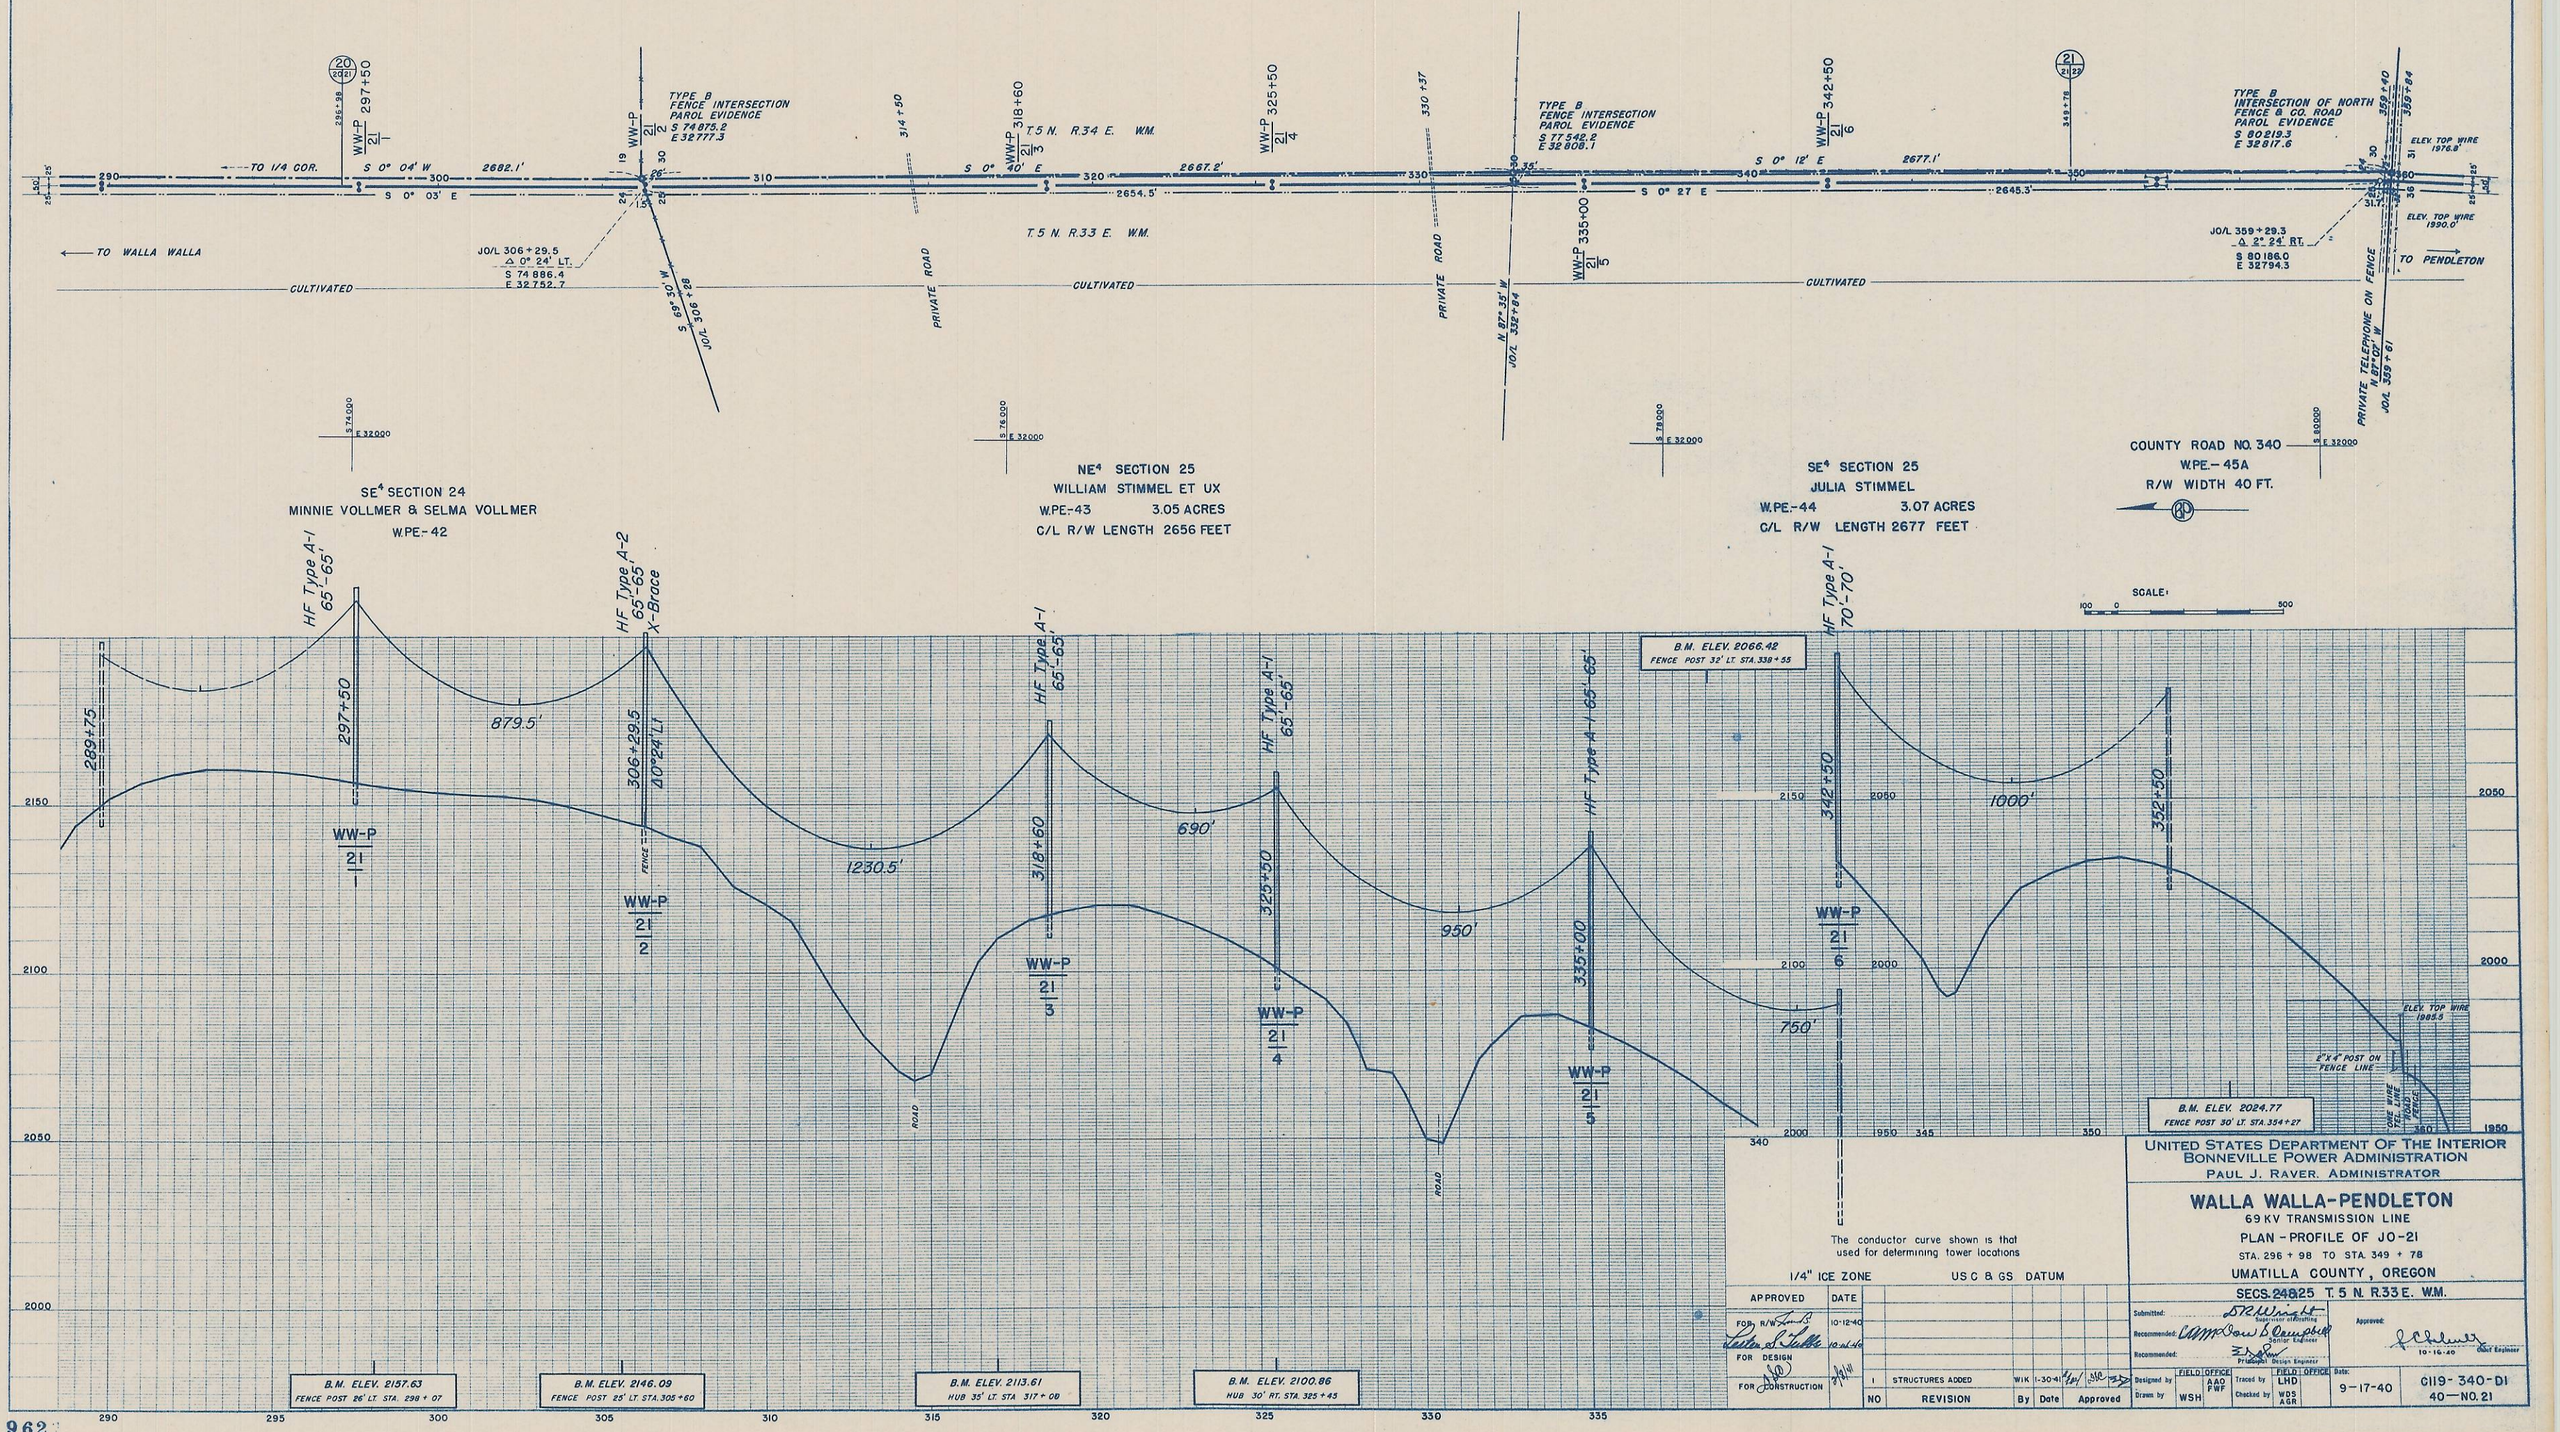
TO 1/4 COR.
S 0° 04' W
S 0° 03' E
2682.1'
S 0° 40' E
2667.2'
S 0° 12' E
2677.1'
S 0° 27 E
2654.5'
2645.3'
TO WALLA WALLA
TO PENDLETON
CULTIVATED
PRIVATE ROAD
T.5 N. R.34 E. W.M.
T.5 N. R.33 E. W.M.
TYPE B FENCE INTERSECTION PAROL EVIDENCE S 74875.2 E 32777.3
TYPE B FENCE INTERSECTION PAROL EVIDENCE S 77542.8 E 32808.1
TYPE B INTERSECTION OF NORTH FENCE & CO. ROAD PAROL EVIDENCE S 80219.3 E 32817.6
JO/L 306+29.5 Δ 0° 24' LT. S 74886.4 E 32752.7
JO/L 359+29.3 Δ 2° 24' RT. S 80186.0 E 32794.3
S 69° 36' W JO/L 306+88
N 87° 35' W JO/L 332+84
N 87° 07' W JO/L 359+61
PRIVATE TELEPHONE ON FENCE
ELEV. TOP WIRE 1976.8'
ELEV. TOP WIRE 1990.0'
SE⁴ SECTION 24
MINNIE VOLLMER & SELMA VOLLMER
W.PE.-42
NE⁴ SECTION 25
WILLIAM STIMMEL ET UX
W.PE.-43 3.05 ACRES
C/L R/W LENGTH 2656 FEET
SE⁴ SECTION 25
JULIA STIMMEL
W.PE.-44 3.07 ACRES
C/L R/W LENGTH 2677 FEET
COUNTY ROAD NO. 340
W.PE.-45A
R/W WIDTH 40 FT.
SCALE: 100 0 500
HF Type A-1 65'-65'
HF Type A-2 65'-65' X-Brace
HF Type A-1 70'-70'
879.5'
1230.5'
690'
950'
1000'
750'
B.M. ELEV. 2066.42 FENCE POST 32' LT. STA. 339+55
B.M. ELEV. 2024.77 FENCE POST 30' LT. STA. 354+27
B.M. ELEV. 2157.63 FENCE POST 26' LT. STA. 298+07
B.M. ELEV. 2146.09 FENCE POST 25' LT. STA. 305+60
B.M. ELEV. 2113.61 HUB 35' LT. STA. 317+08
B.M. ELEV. 2100.86 HUB 30' RT. STA. 325+45
2" X 4" POST ON FENCE LINE
ELEV. TOP WIRE 1985.5
The conductor curve shown is that used for determining tower locations
1/4" ICE ZONE
USC & GS DATUM
APPROVED DATE
FOR R/W 10-12-40
FOR DESIGN 10-24-40
FOR CONSTRUCTION
NO REVISION By Date Approved
1 STRUCTURES ADDED WIK 1-30-41
UNITED STATES DEPARTMENT OF THE INTERIOR
BONNEVILLE POWER ADMINISTRATION
PAUL J. RAVER, ADMINISTRATOR
WALLA WALLA-PENDLETON
69 KV TRANSMISSION LINE
PLAN - PROFILE OF JO-21
STA. 296 + 98 TO STA. 349 + 78
UMATILLA COUNTY, OREGON
SECS. 24&25 T. 5 N. R.33 E. W.M.
Submitted:
Recommended:
Approved:
Designed by WSH
Drawn by
Traced by LHD
Checked by WDS AGR
Date: 9-17-40
10-16-40
C119-340-D1
40-NO. 21

9621