OREGON STATE HIGHWAY DEPARTMENT

LOCATED LINE

UMAPINE SUNNYSIDE SECTION
SECONDARY HIGHWAY No. 334

UMATILLA COUNTY

SCALE: 1" = 100'

SURVEYED SEPTEMBER 1936 BEARINGS TRUE

1929 DATUM J. E. MORELOCK LOCATING ENGINEER

4F 6-15
sh. 1

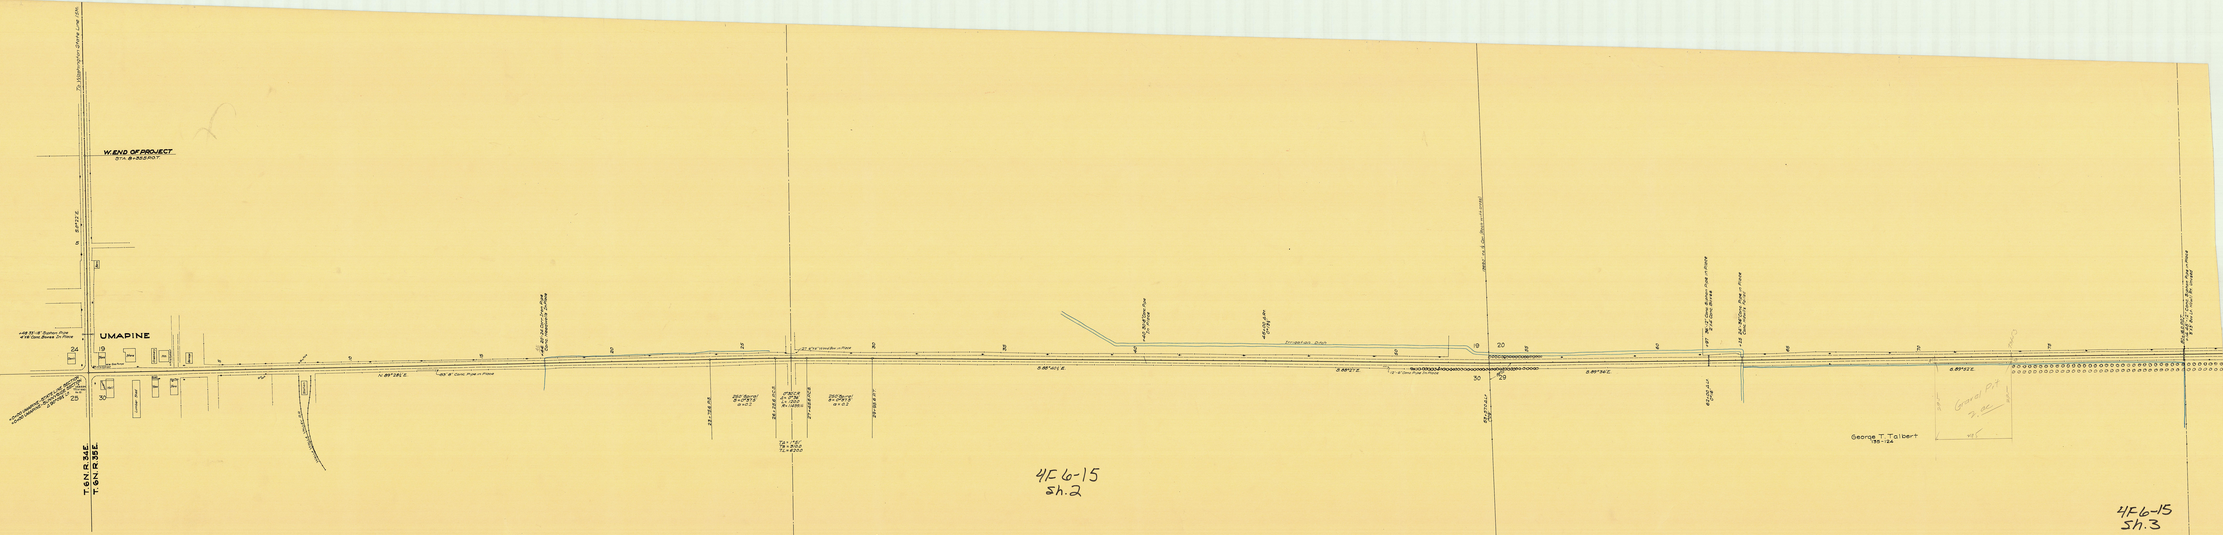

4F 6-15
sh. 2

4F 6-15
sh. 3