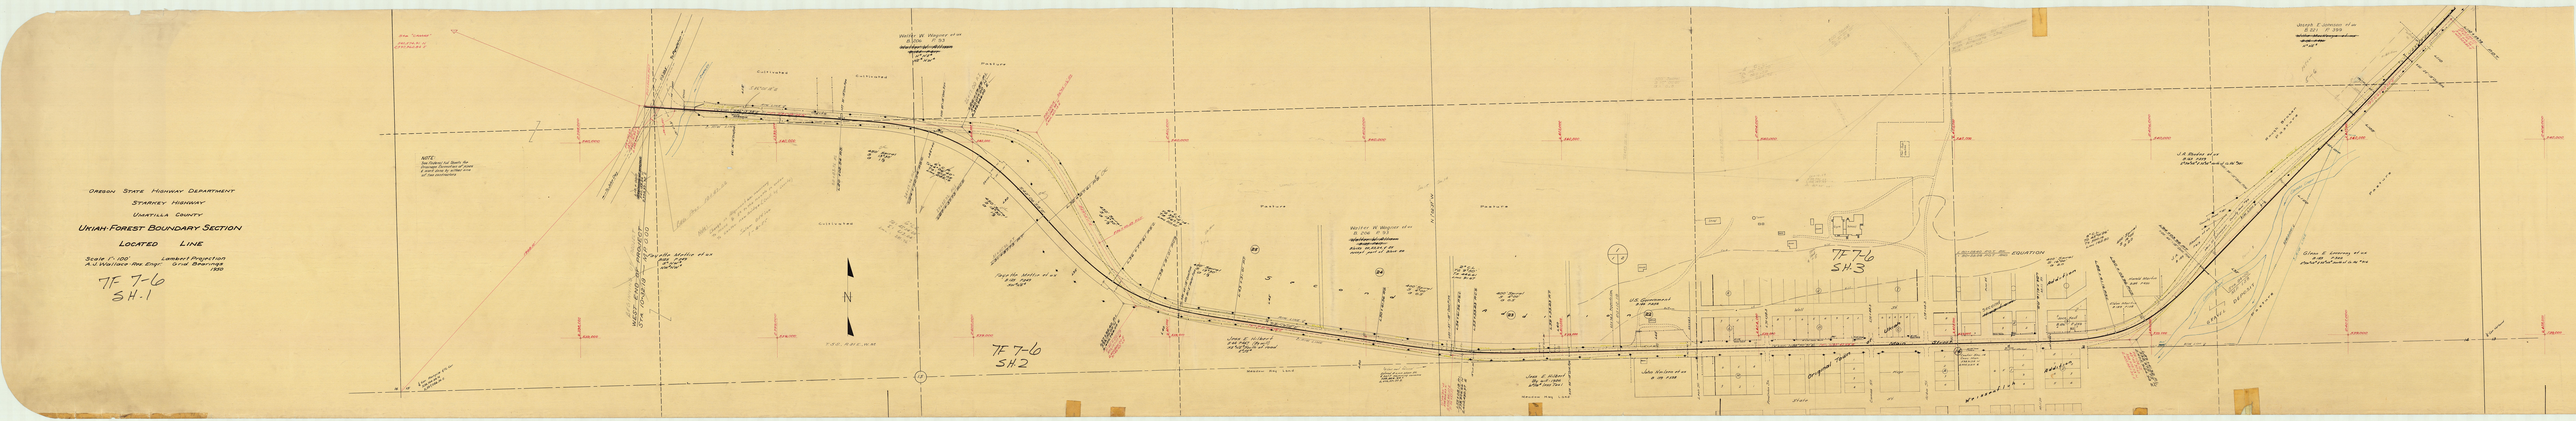

OREGON STATE HIGHWAY DEPARTMENT
STARKEY HIGHWAY
UMATILLA COUNTY
UKIAH-FOREST BOUNDARY SECTION
LOCATED LINE
Scale 1" = 100'
A.J. Wallace Res. Engr.
Lambert Projection
Grid Bearings
1950
TF 7-6
SH. 1
TF 7-6
SH. 2
TF 7-6
SH. 3
Cultivated
Pasture
Walter W. Wagner et al
B. 206 P. 93
Pacific Metlin et al
Jesse E. Hilbert
Jesse E. Hilbert
John Nielsen et al
U.S. Government
Oregon State Highway Department
Starkey Highway
Umatilla County
Ukiah-Forest Boundary Section
Located Line
Scale 1" = 100'
A.J. Wallace Res. Engr.
Lambert Projection
Grid Bearings
1950