OREGON STATE HIGHWAY DEPARTMENT

Located Line

WESTON - WESTON MTN. SECTION

WESTON-ELGIN HIGHWAY

UMATILLA COUNTY

Scale: 1 inch = 100 feet

Traced by H. K. E. September, 1954

GRID BEARINGS - NORTH ZONE

PART 1 OF 2 PARTS
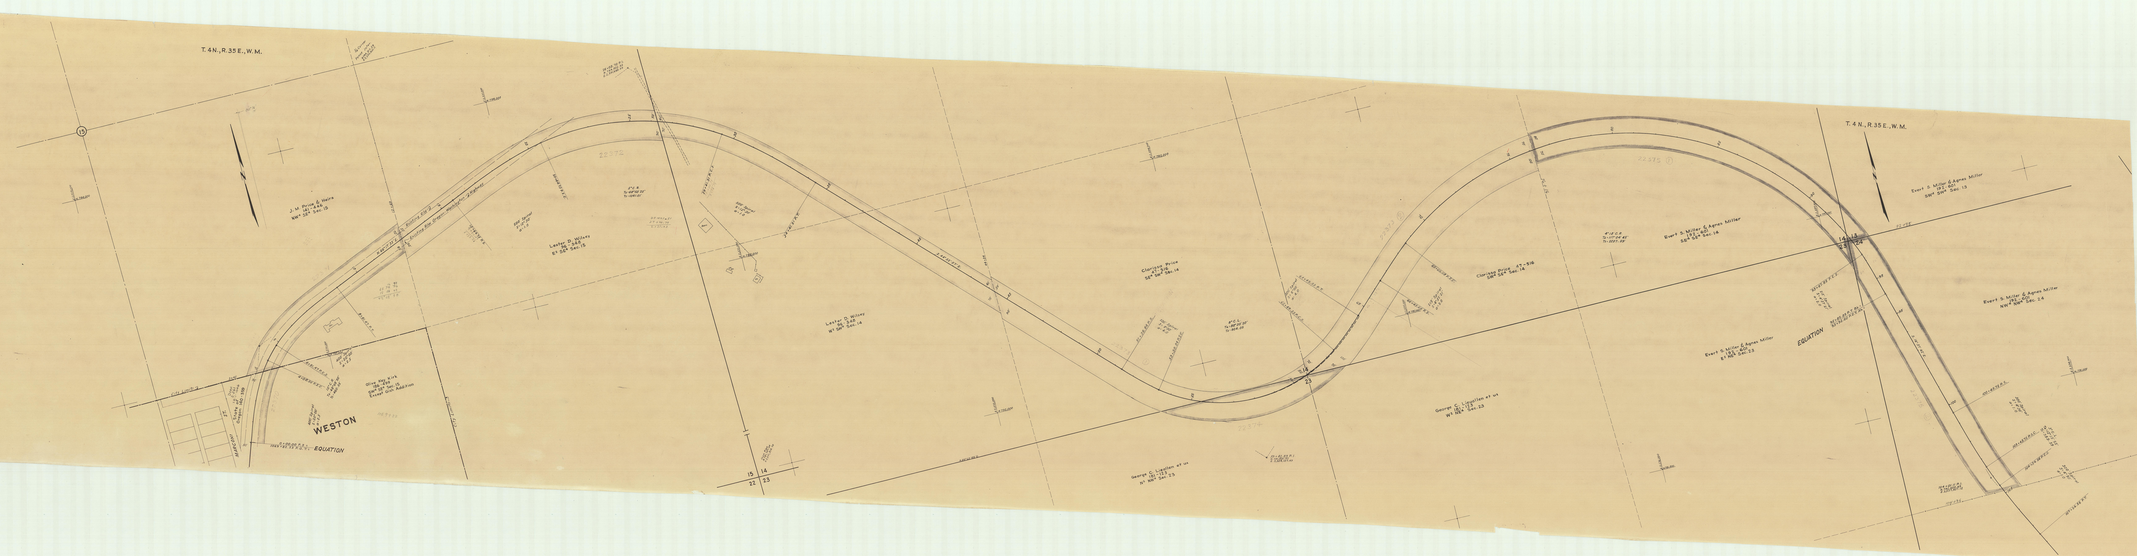
DRG. NO. 78-29-4