PRELIMINARY
Subject to Change

OREGON STATE HIGHWAY DIVISION

Located Line

U.P.R.R. XING - PENDLETON HWY. (NORTH UNIT) SEC.

PENDLETON - COLD SPRINGS HIGHWAY

UMATILLA COUNTY

Scale: 1 Inch = 100 feet

MARCH, 1990

1983 GRID BEARINGS-NORTH ZONE

NOTE: COORDINATES USED ON THIS MAP ARE ON A LOCAL DATUM PLANE WHICH REPRESENTS TRUE GROUND DISTANCES. TO CONVERT LDP COORDINATES TO THE OREGON COORDINATE SYSTEM OF 1983, GRID NORTH ZONE, MULTIPLY LDP COORDINATES BY 0.999945O.

THIS DRAWING WAS PREPARED FROM AN OREGON STATE HIGHWAY DIVISION SURVEY. THE SURVEY TRANSIT NOTES ARE RETAINED IN THE FILES AS FIELD BOOK NUMBER 2982.

PROJECT NO. R6053

DRG. NO. 98-35-18

PART 1 OF 2

ACCESS CONTROL LINE ———— - - ————

ZFN(E370,1013PCHNORTH9,DGN)1 05-Mar-1990 GRC

PRELIMINARY
Subject to Change

INSERT BASIS OF BEARING NO SCALE

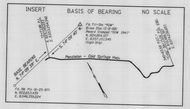

T. 5 N., R. 29 E., W.M.
DRG. NO. 98-35-18
PROJECT NO. R6053

PRELIMINARY
Subject to Change

SEE 10C-4-18 FOR PRIOR RW

SEE 10C-6-14 FOR PRIOR RW

T. 5 N., R. 30 E., W.M.
DRG. NO. 98-35-18
PROJECT NO. R6053
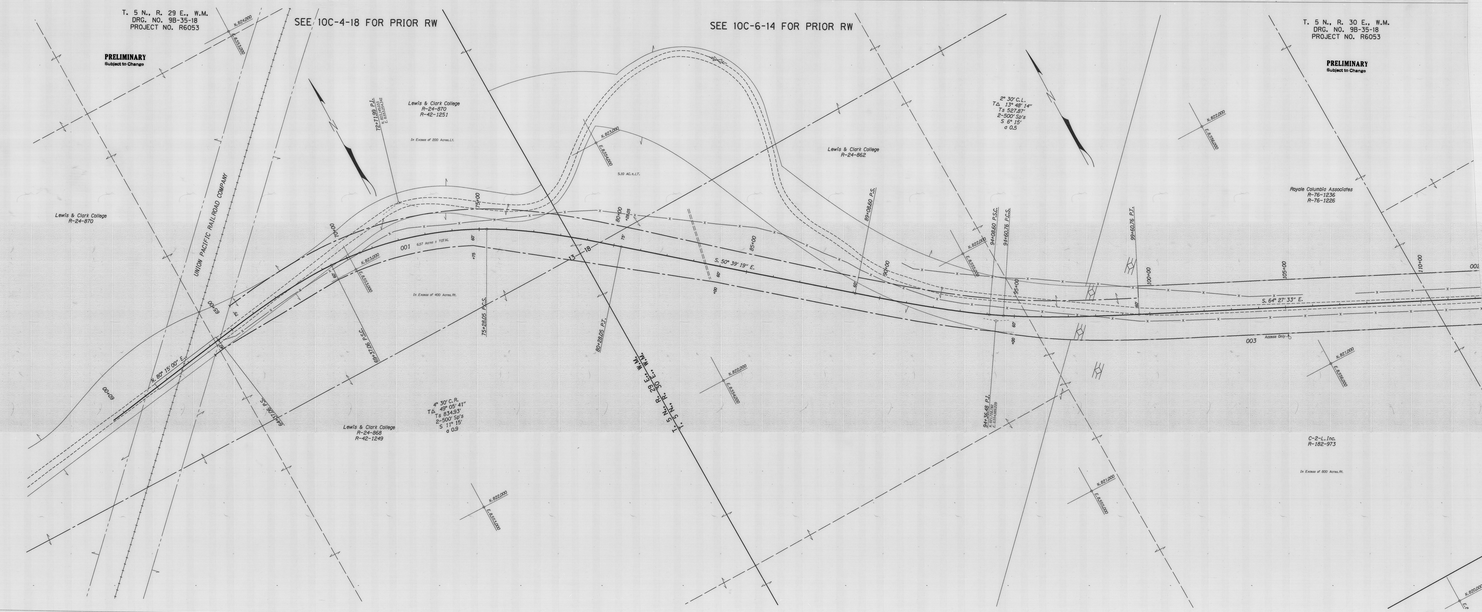
PRELIMINARY
Subject to Change