OREGON STATE HIGHWAY DIVISION

Limited Use

U.P.R.R. O'XING - PENDLETON HWY. (SOUTH UNIT) SEC.

PENDLETON - COLD SPRINGS HIGHWAY

UMATILLA COUNTY

Scale: 1 Inch = 50 Feet

February, 1990

1983 GRID BEARINGS-NORTH ZONE

NOTE: COORDINATES USED ON THIS MAP ARE ON A LOCAL DATUM PLANE WHICH APPROXIMATES THE GROUND COMPUTED BY USING GRID COORDINATES TO THE OREGON COORDINATE SYSTEM OF 1983 (NORTH ZONE, MULTIPLY LOP COORDINATES BY 0.9998746).

THIS DRAWING WAS PREPARED FROM AN OREGON STATE HIGHWAY DIVISION MAP FILM COPY. THE ORIGINAL FILMS ARE RETAINED IN THE FILES AS FIELD BOOK NUMBER 2974

PROJECT NO. R6051

DRG. NO. 99-3G-10
PART 2 OF 2

ACCESS CONTROL LINE

2F1C373\101PO60\DGT\BTL2.DWG 09-FEB-1990 MSS

PRELIMINARY
Subject to Change

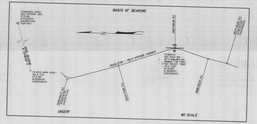

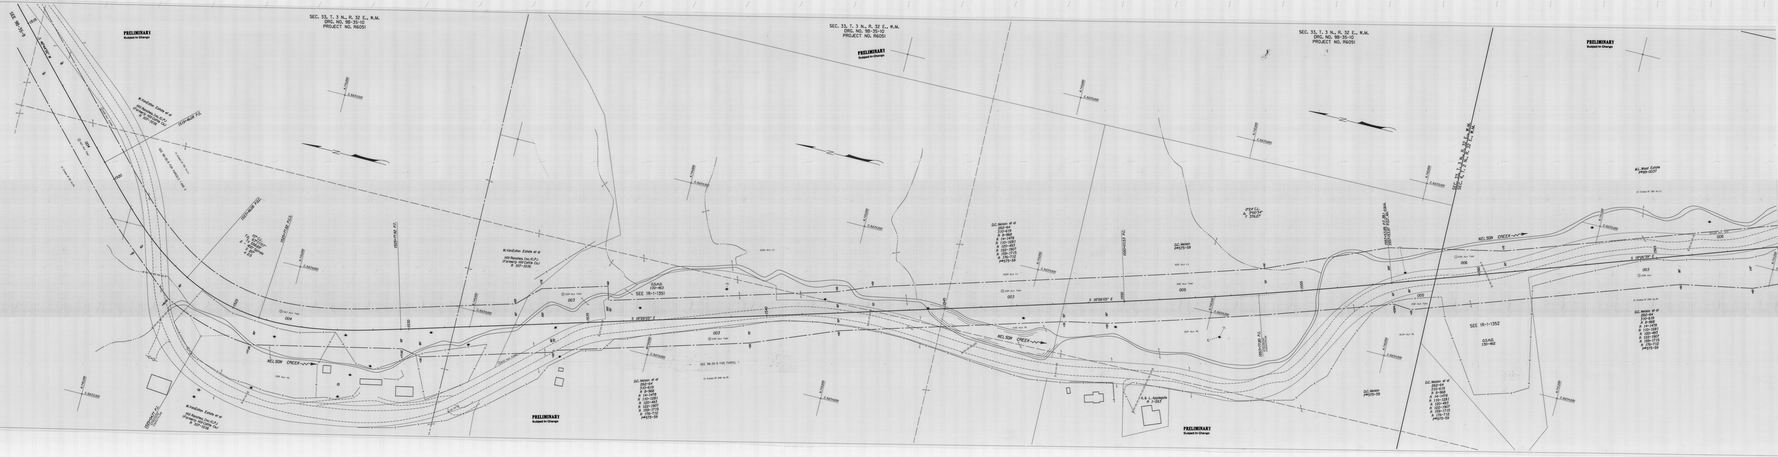
SEC. 33, T. 3 N., R. 32 E., W.M.
DRG. NO. 99-3G-10
PROJECT NO. R6051
SEC. 33, T. 3 N., R. 32 E., W.M.
DRG. NO. 99-3G-10
PROJECT NO. R6051
SEC. 33, T. 3 N., R. 32 E., W.M.
DRG. NO. 99-3G-10
PROJECT NO. R6051
PRELIMINARY
Subject to Change
SEE DRG. NO. 99-3G-9
SEE DRG. NO. 99-3G-11
SEE 99-1-1350
SEE 99-1-1352
MEDDOCK RD.
MEDDOCK EXT.
MEDDOCK RD.
MEDDOCK EXT.
MEDDOCK RD.
MEDDOCK EXT.