OREGON STATE HIGHWAY DEPARTMENT

Limited Line

N. UNIT, PENDLETON - PILOT ROCK SECTION

PENDLETON - JOHN DAY HIGHWAY

UMATILLA COUNTY

Scale: 1 inch = 100 feet

Traced by W.K.E. August, 1955

GRID BEARINGS-NORTH ZONE

PART 1 OF 2 PARTS

DRG. NO. TB-36-14

Note: The survey shown on this map was approved Aug. 1955. See TR-5-780.

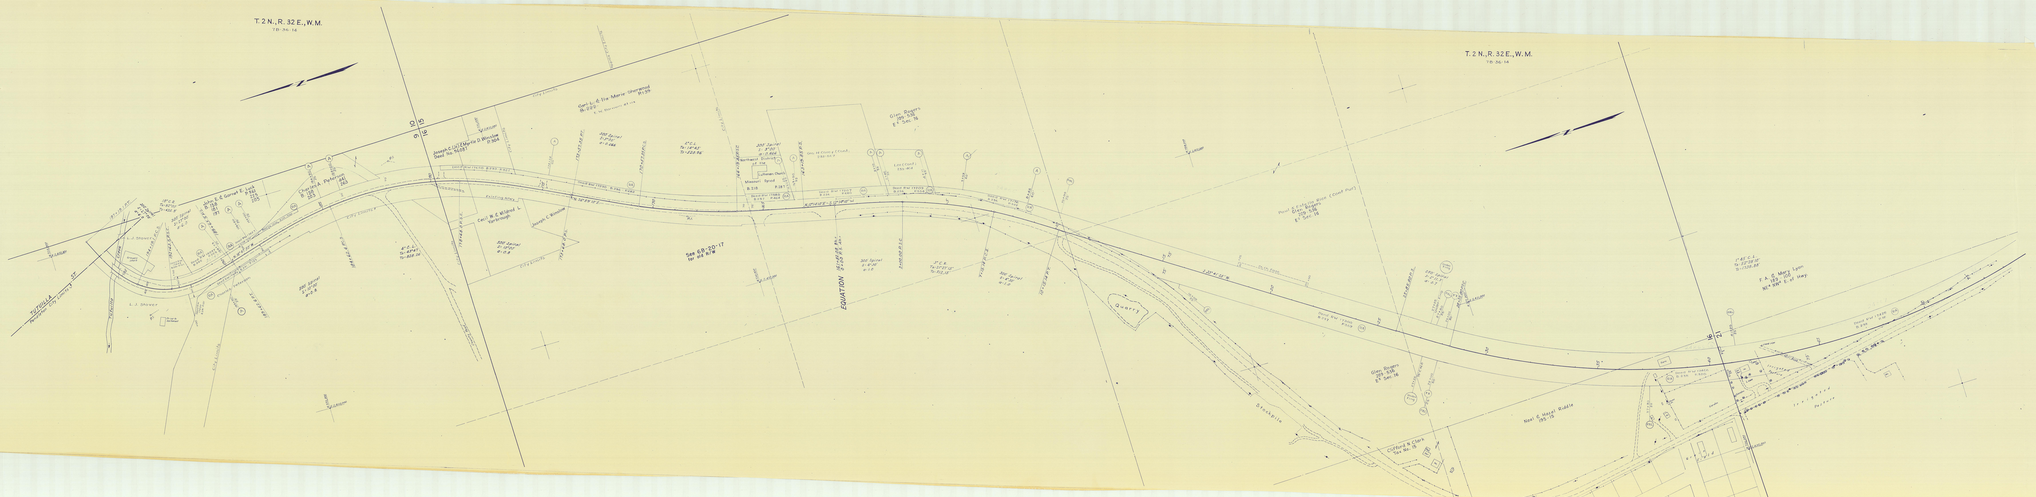
T. 2 N., R. 32 E., W.M.
TB-36-14
T. 2 N., R. 32 E., W.M.
TB-36-14
EQUATION
Sta. 69+00.17
Eq. 68+99.00
Sta. 69+00.17
Eq. 68+99.00
Sta. 69+00.17
Eq. 68+99.00