UMATILLA-COUNTY-OREGON

COUNTY-ENGINEERS-OFFICE

ADAMS-THORN-HOLLOW-MARKET-ROAD

CONSTRUCTED LINE
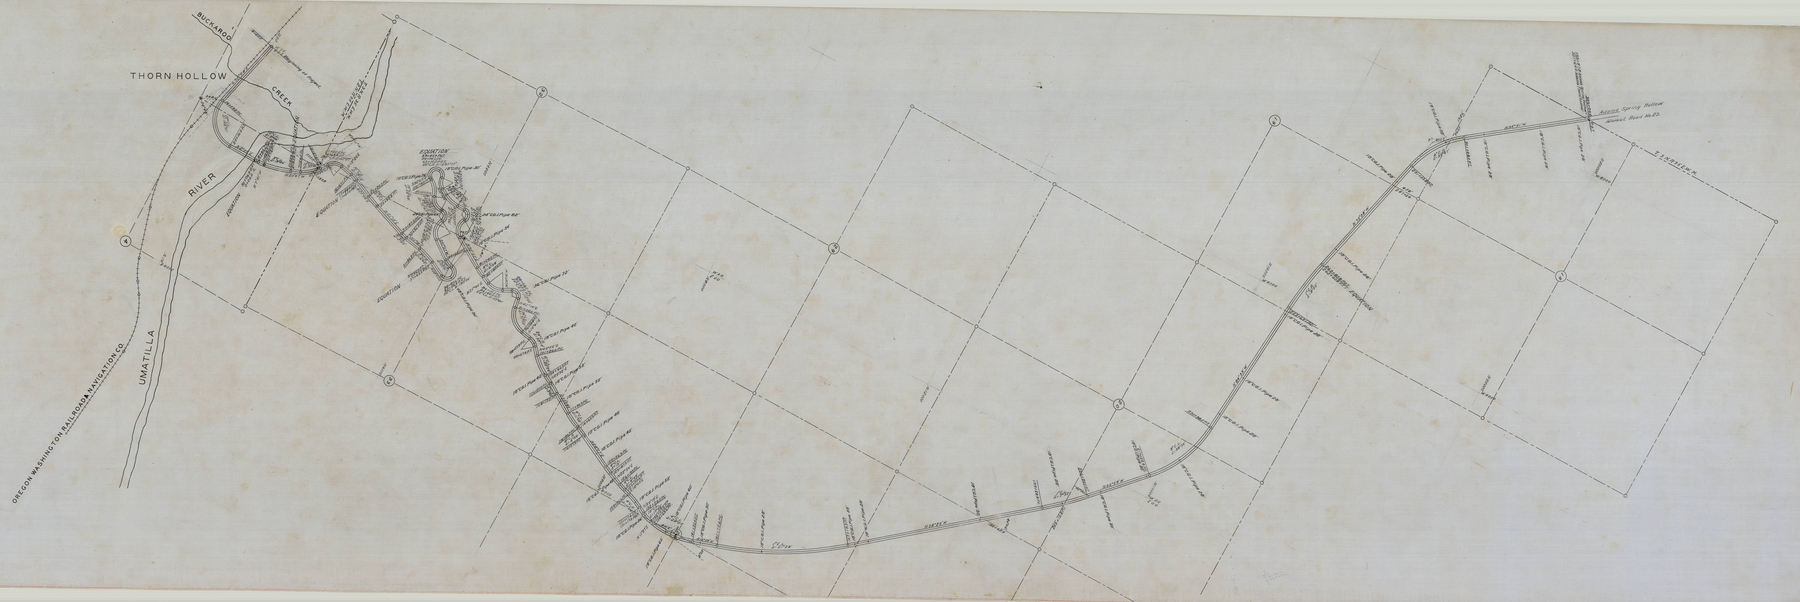
SCALE 1IN=400FT MAY 1926