BEARINGS ARE BASED ON A 1979
EDWARDS SURVEY FOR PROCTOR

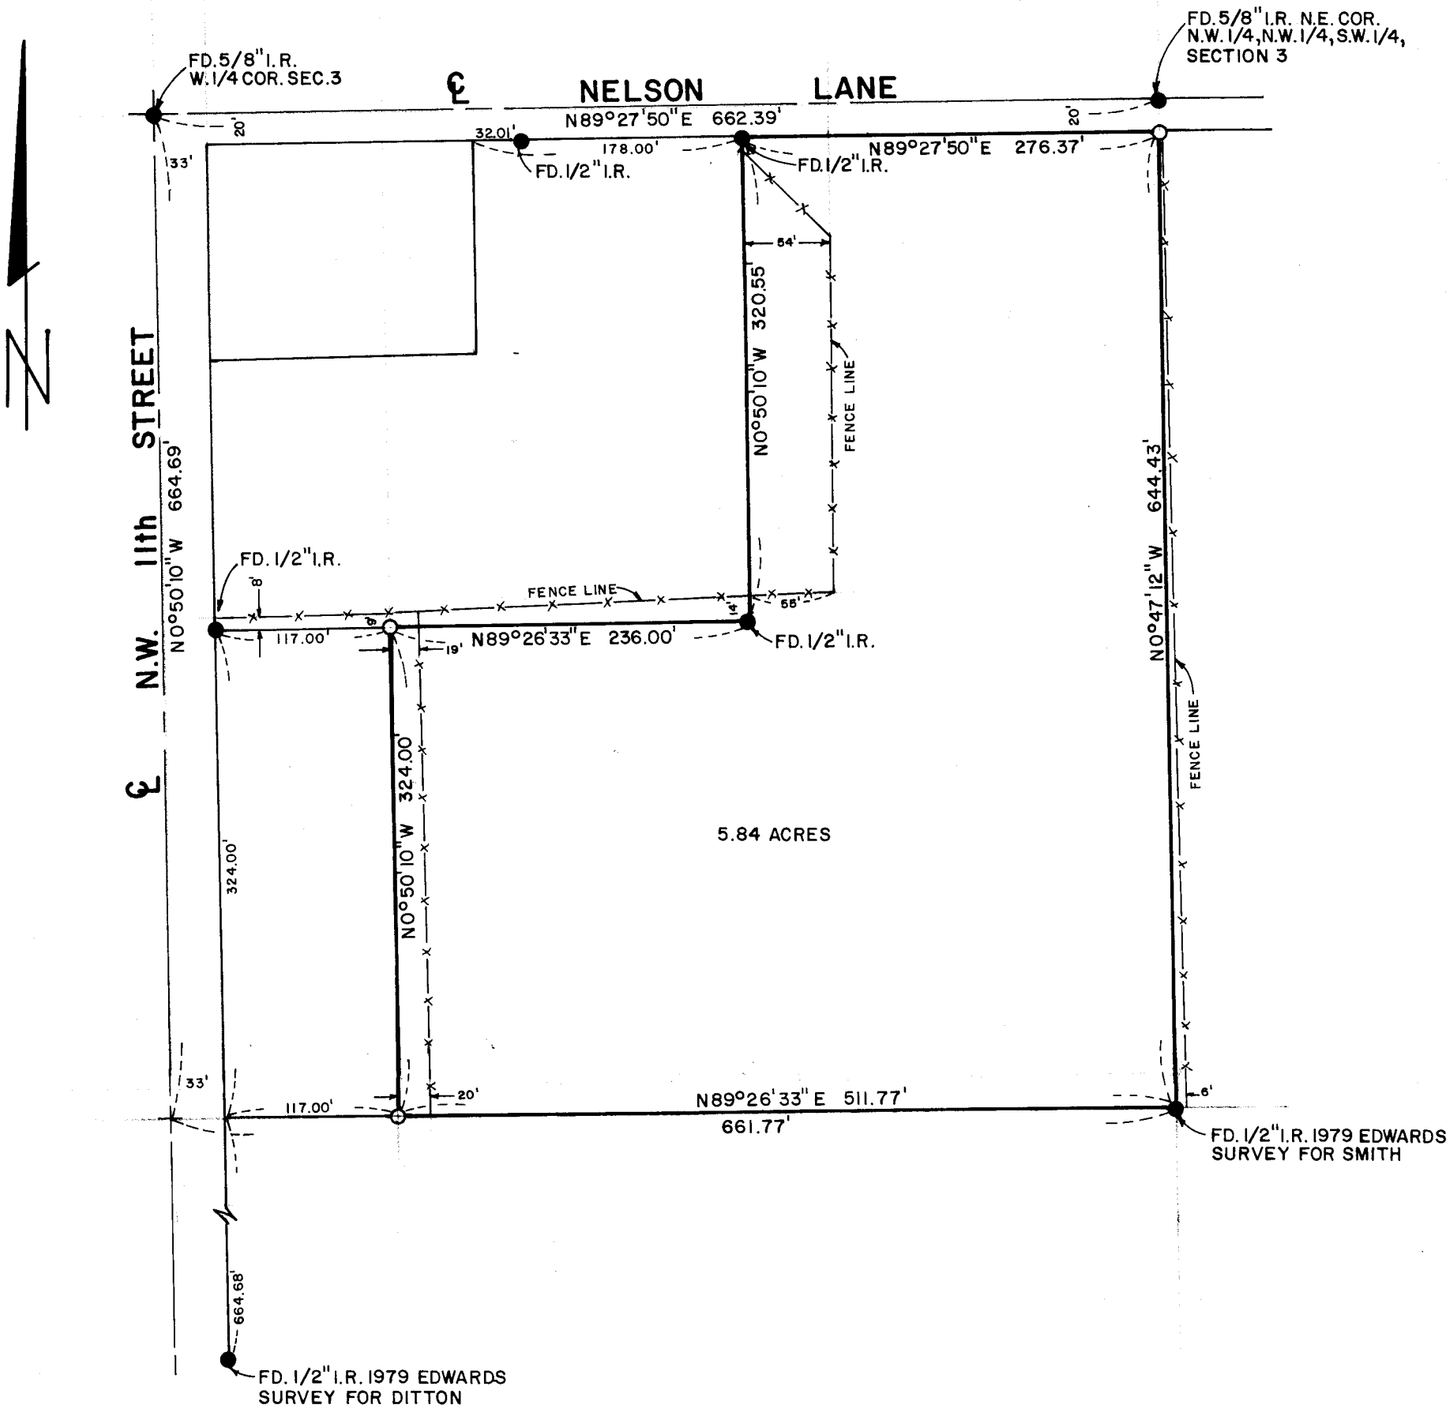

REGISTERED
PROFESSIONAL
LAND SURVEYOR
G. Dennis Edwards
OREGON
JULY 16, 1971
G. DENNIS EDWARDS
951

SURVEY FOR:	PROCTOR % M&B INVESTMENT CO.
LOCATION:	N.W.1/4, S.W.1/4, SEC. 3, T4N, R28E.W.M., UMATILLA COUNTY, OREGON
DATE 10-22-79	SCALE 1"=100'
● MONUMENTS FOUND	(000) OF RECORD
O 1/2" IRON RODS SET	JOB Nº S7904090
EDWARDS SURVEYING 567-3336	P.O. BOX 763 HERMISTON, OREGON

Q-1179-A ; A-1179-A