SE1/4, Section 1, T.2N., R.32E., W. M.

Boundary Line Adjustment Survey
Lot 9 and 10, Block 2
Mount Hebron Addition
to the City of Pendleton,
Umatilla County, Oregon

NARRATIVE OF SURVEY:

This survey was performed at the request of Carol Jackson to establish and monument the part of Lot 9, Block 2 in the Mount Hebron Addition fenced as a part of Lot 10 Block 2, Mount Hebron Addition. The purpose of the survey is to adjust the boundaries between the two lots to formalize the encroachment.

This survey was based on the same deeds and survey records as Umatilla County Survey 96-27-B.
All of the four pins set by that survey were found as shown on this drawing.

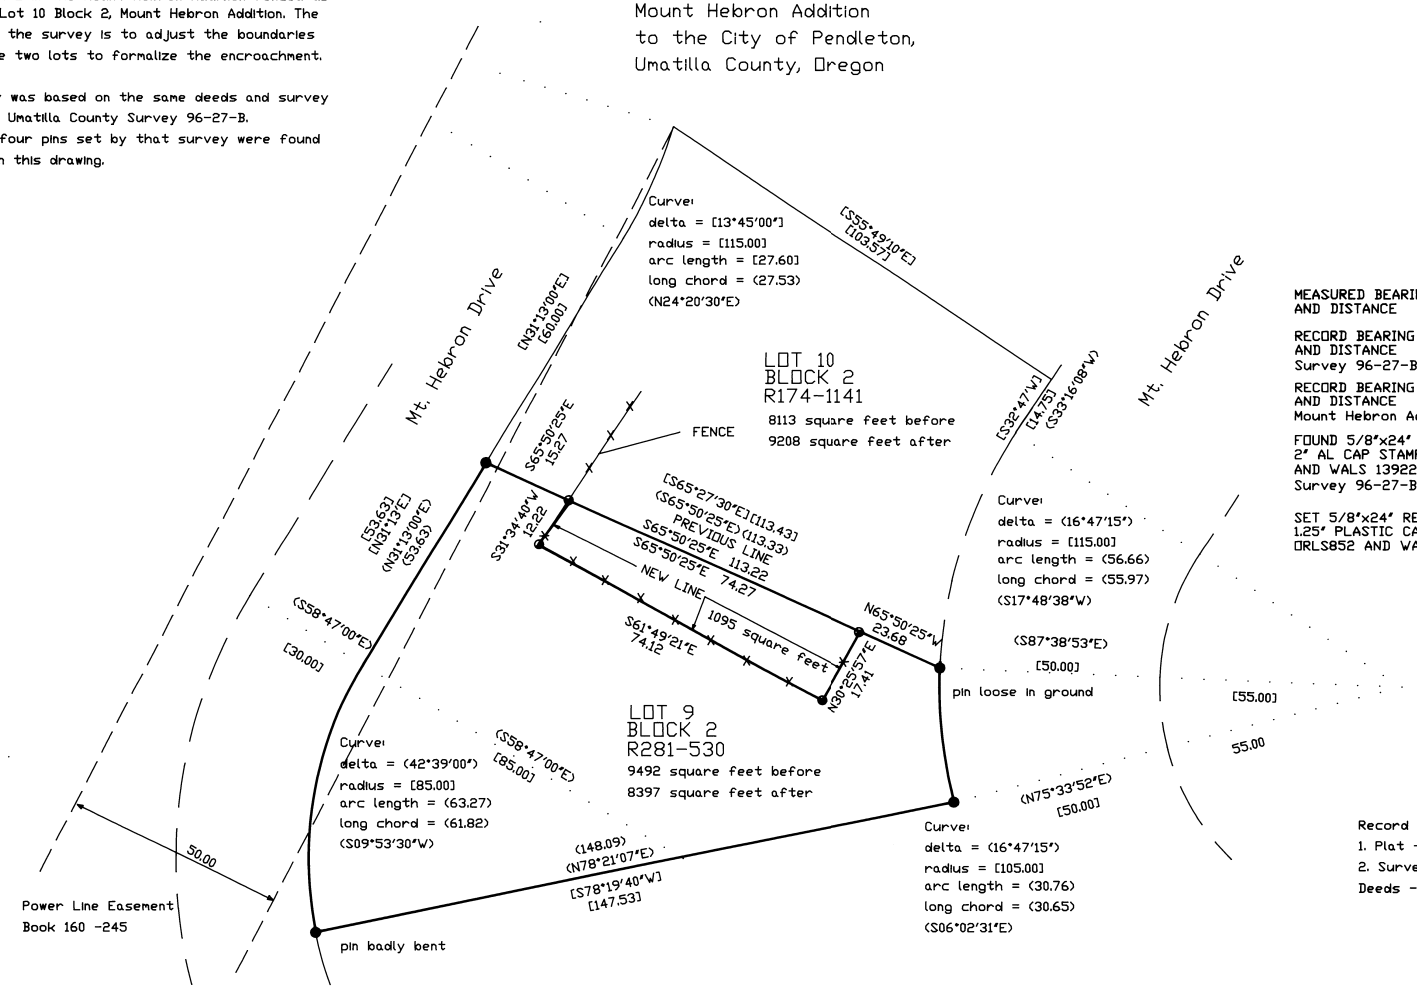

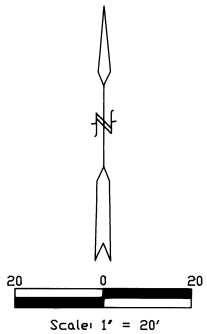

LEGEND

MEASURED BEARING AND DISTANCE	276.34 S88°52'19"E
RECORD BEARING AND DISTANCE Survey 96-27-B	(N88°48'30"W) (275.76)
RECORD BEARING AND DISTANCE Mount Hebron Addition Plat	[N88°48'30"W] [275.76]
FOUND 5/8"x24" REBAR WITH 2" AL CAP STAMPED ORLS 852 AND WALS 13922 Survey 96-27-B	●
SET 5/8"x24" REBAR WITH 1.25" PLASTIC CAP STAMPED ORLS852 AND WALS 13922.	◕

Record References
1. Plat - Mount Hebron Addition
2. Survey 96-27-B, Umatilla County Records
Deeds - R174-1141 and R281-530

Basis of Bearings:
The bearings for this survey were taken from the record bearing between the corner at the northeast corner of Lot 9, Block 2 and the northwest corner of Lot 9, Block 2 as recorded in survey 96-27-B.

MONUMENTS SET: April 14, 1997

REGISTERED PROFESSIONAL LAND SURVEYOR
David L. Haddock
OREGON
JULY 12, 1968
DAVID L. HADDOCK
852
RENEWS 6-30-97

David L Haddock, Surveyor and Engineer
P.O. Box 1574 (541) 276-2174
Pendleton, OR. 97801

HADDOCK SURVEYING
GPS
ELECTRONIC TOTAL STATION

SURVEY FOR:
Carol Jackson
304 SW Nye Avenue
Pendleton, OR 97801
(541) 276-6965

RECEIVED BY
Umatilla County Surveyor
Date 4-97
Recorded KK
No. 97-27-B