OREGON STATE HIGHWAY DEPARTMENT
— STATE LINE —

BOARDMAN-STANFIELD SECTION

BOARDMAN-STANFIELD HIGHWAY

MORROW & UMATILLA COUNTIES

Scale: 1"=400' January, 1929

Dwg. No. 59-20-9

Refer: Alignment Shown Is Corrected Per Coast's Data

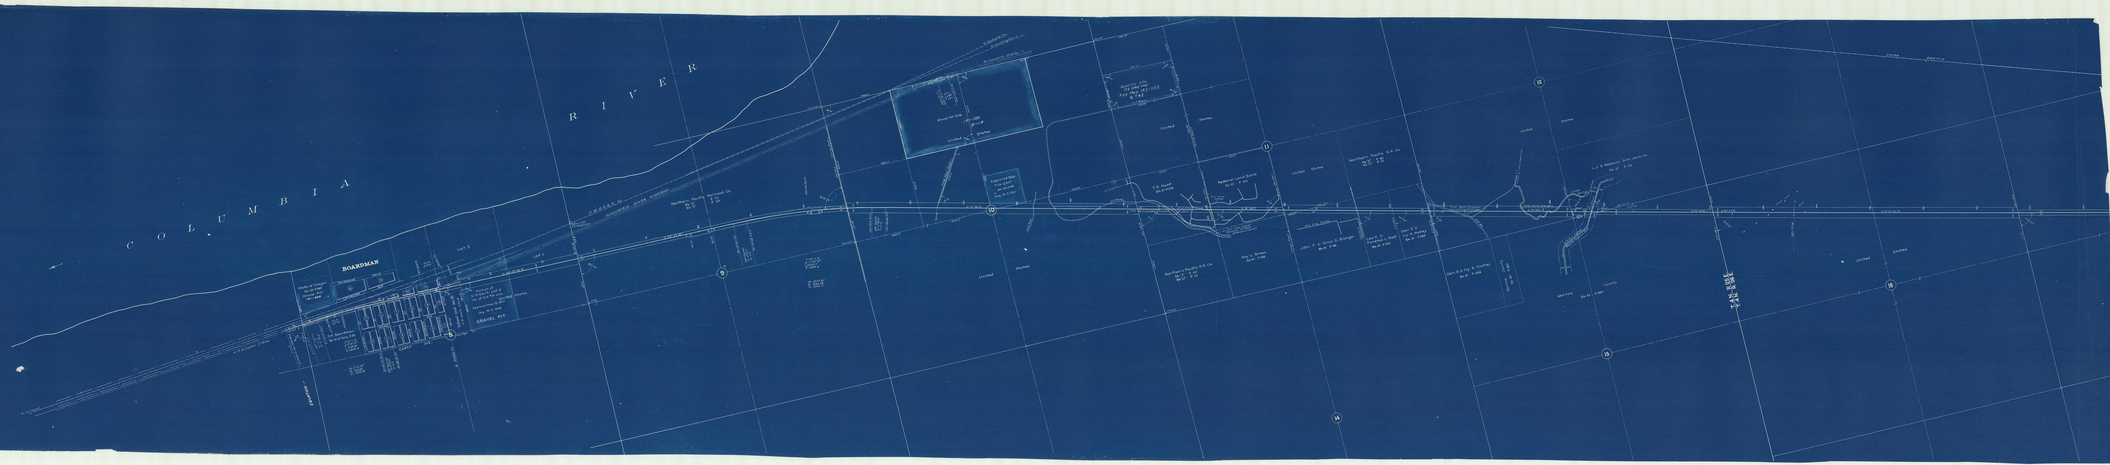
COLUMBIA
RIVER
BOARDMAN
Oregon Trunk Ry.
Spokane, Portland & Seattle Ry.
Northern Pacific Terminal Co.
Northern Pacific R.R. Co.
Oregon Trunk Ry.
Spokane, Portland & Seattle Ry.
Northern Pacific R.R. Co.
Northern Pacific R.R. Co.
Northern Pacific R.R. Co