RELINQUISHMENT MAP
KEY FILE 8773-A
(SEE ORIG. DRAWING 5-21-10)

MORROW CO. LINE - STANFIELD SECTION

OLD OREGON TRAIL

UMATILLA COUNTY

SCALE: 1" = 100'

PORTIONS of DRAWING NOS. 08-29-12 & 08-29-13 (Revised)

Land Survey Corners shown as found are based on the 1980 Hy Survey.
Hwy. Monuments shown or not are based on the 1967 relocation of the 1952 Hwy. Survey.
Bearings based on the Oregon Coordinate System, North Zone.
Set iron pin, concrete, set to sign in it. North Hwy. Survey, Corrected 10 w.c. (subtract to check) 10-3 at Press Center Line

OCTOBER, 1978 REV. FEB., 1979
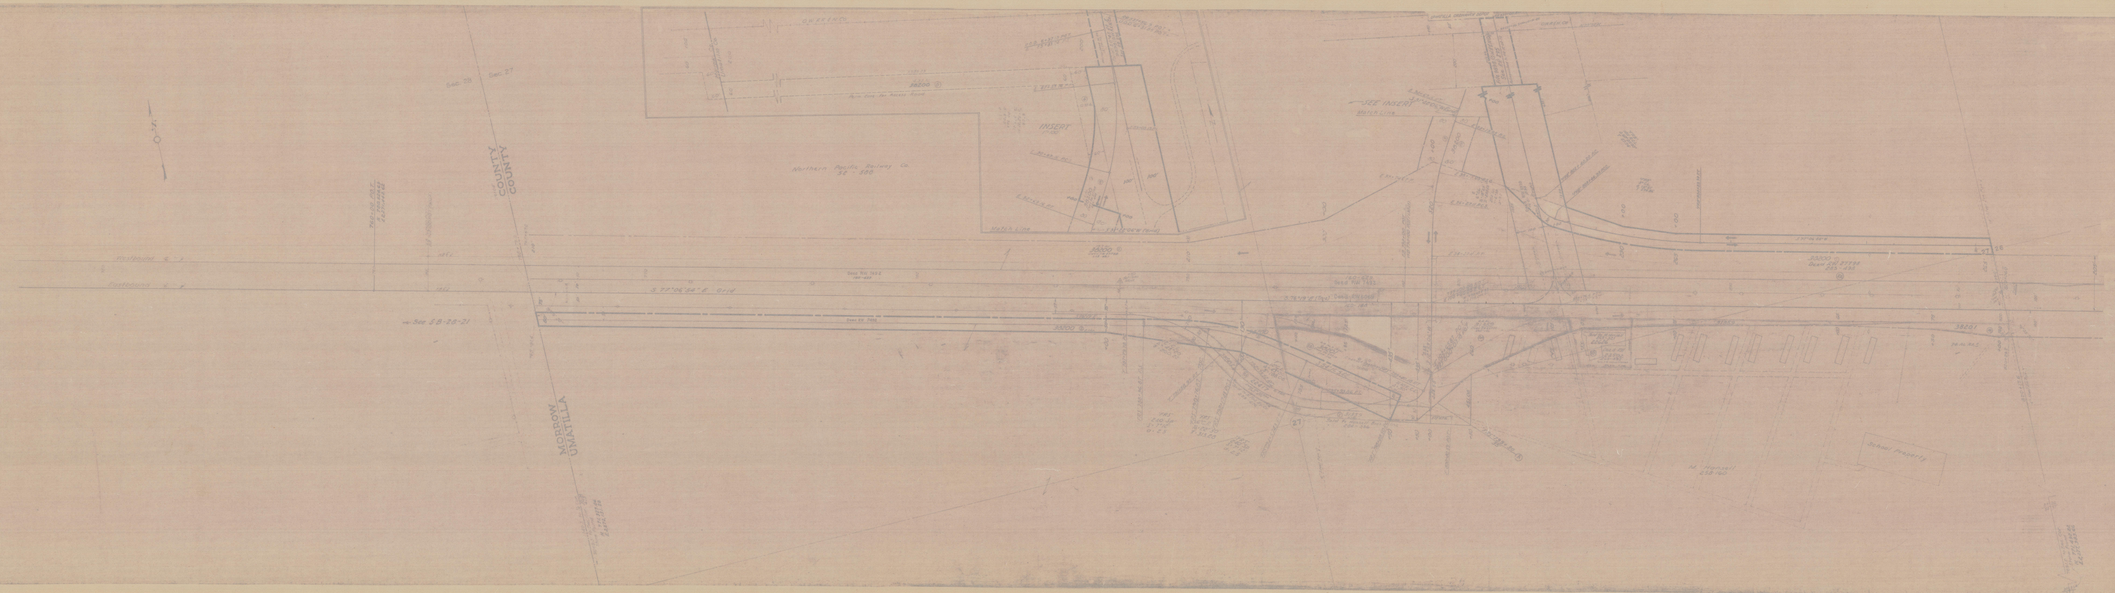
RELINQUISHMENT LIMITS SHOWN WITH HEAVY LINES
Right of Way Line
Right of Way Line(Access Control)
Easement Line