This map was prepared for Assessment & Taxation purposes only and was NOT prepared nor is it suitable for legal, engineering or surveying purposes.

Cancelled Tax Lots

1501
1574

SHEET NO.1
NW 1/4 SE 1/4 SEC 18 T5N R28E WM
UMATILLA COUNTY

SCALE 1" =100'

Umatilla

See Map 5N 28 18

SHEET NO.1 5N 28 18DB

See Map 5N 28 18C

See Map 5N 28 18DA

06-04

Revised 11/20/2025

SHEET NO.1

See Map 5N 28 18

5N 28 18DB

SHEET NO.2
NW 1/4 SE 1/4 SEC 18 T5N R28E WM
UMATILLA COUNTY

SCALE 1" =100'

Umatilla

This map was prepared for Assessment & Taxation purposes only and was NOT prepared nor is it suitable for legal, engineering or surveying purposes.

Cancelled Tax Lots

1501
1574

See Map 5N 28 18

SHEET NO.2 5N 28 18DB

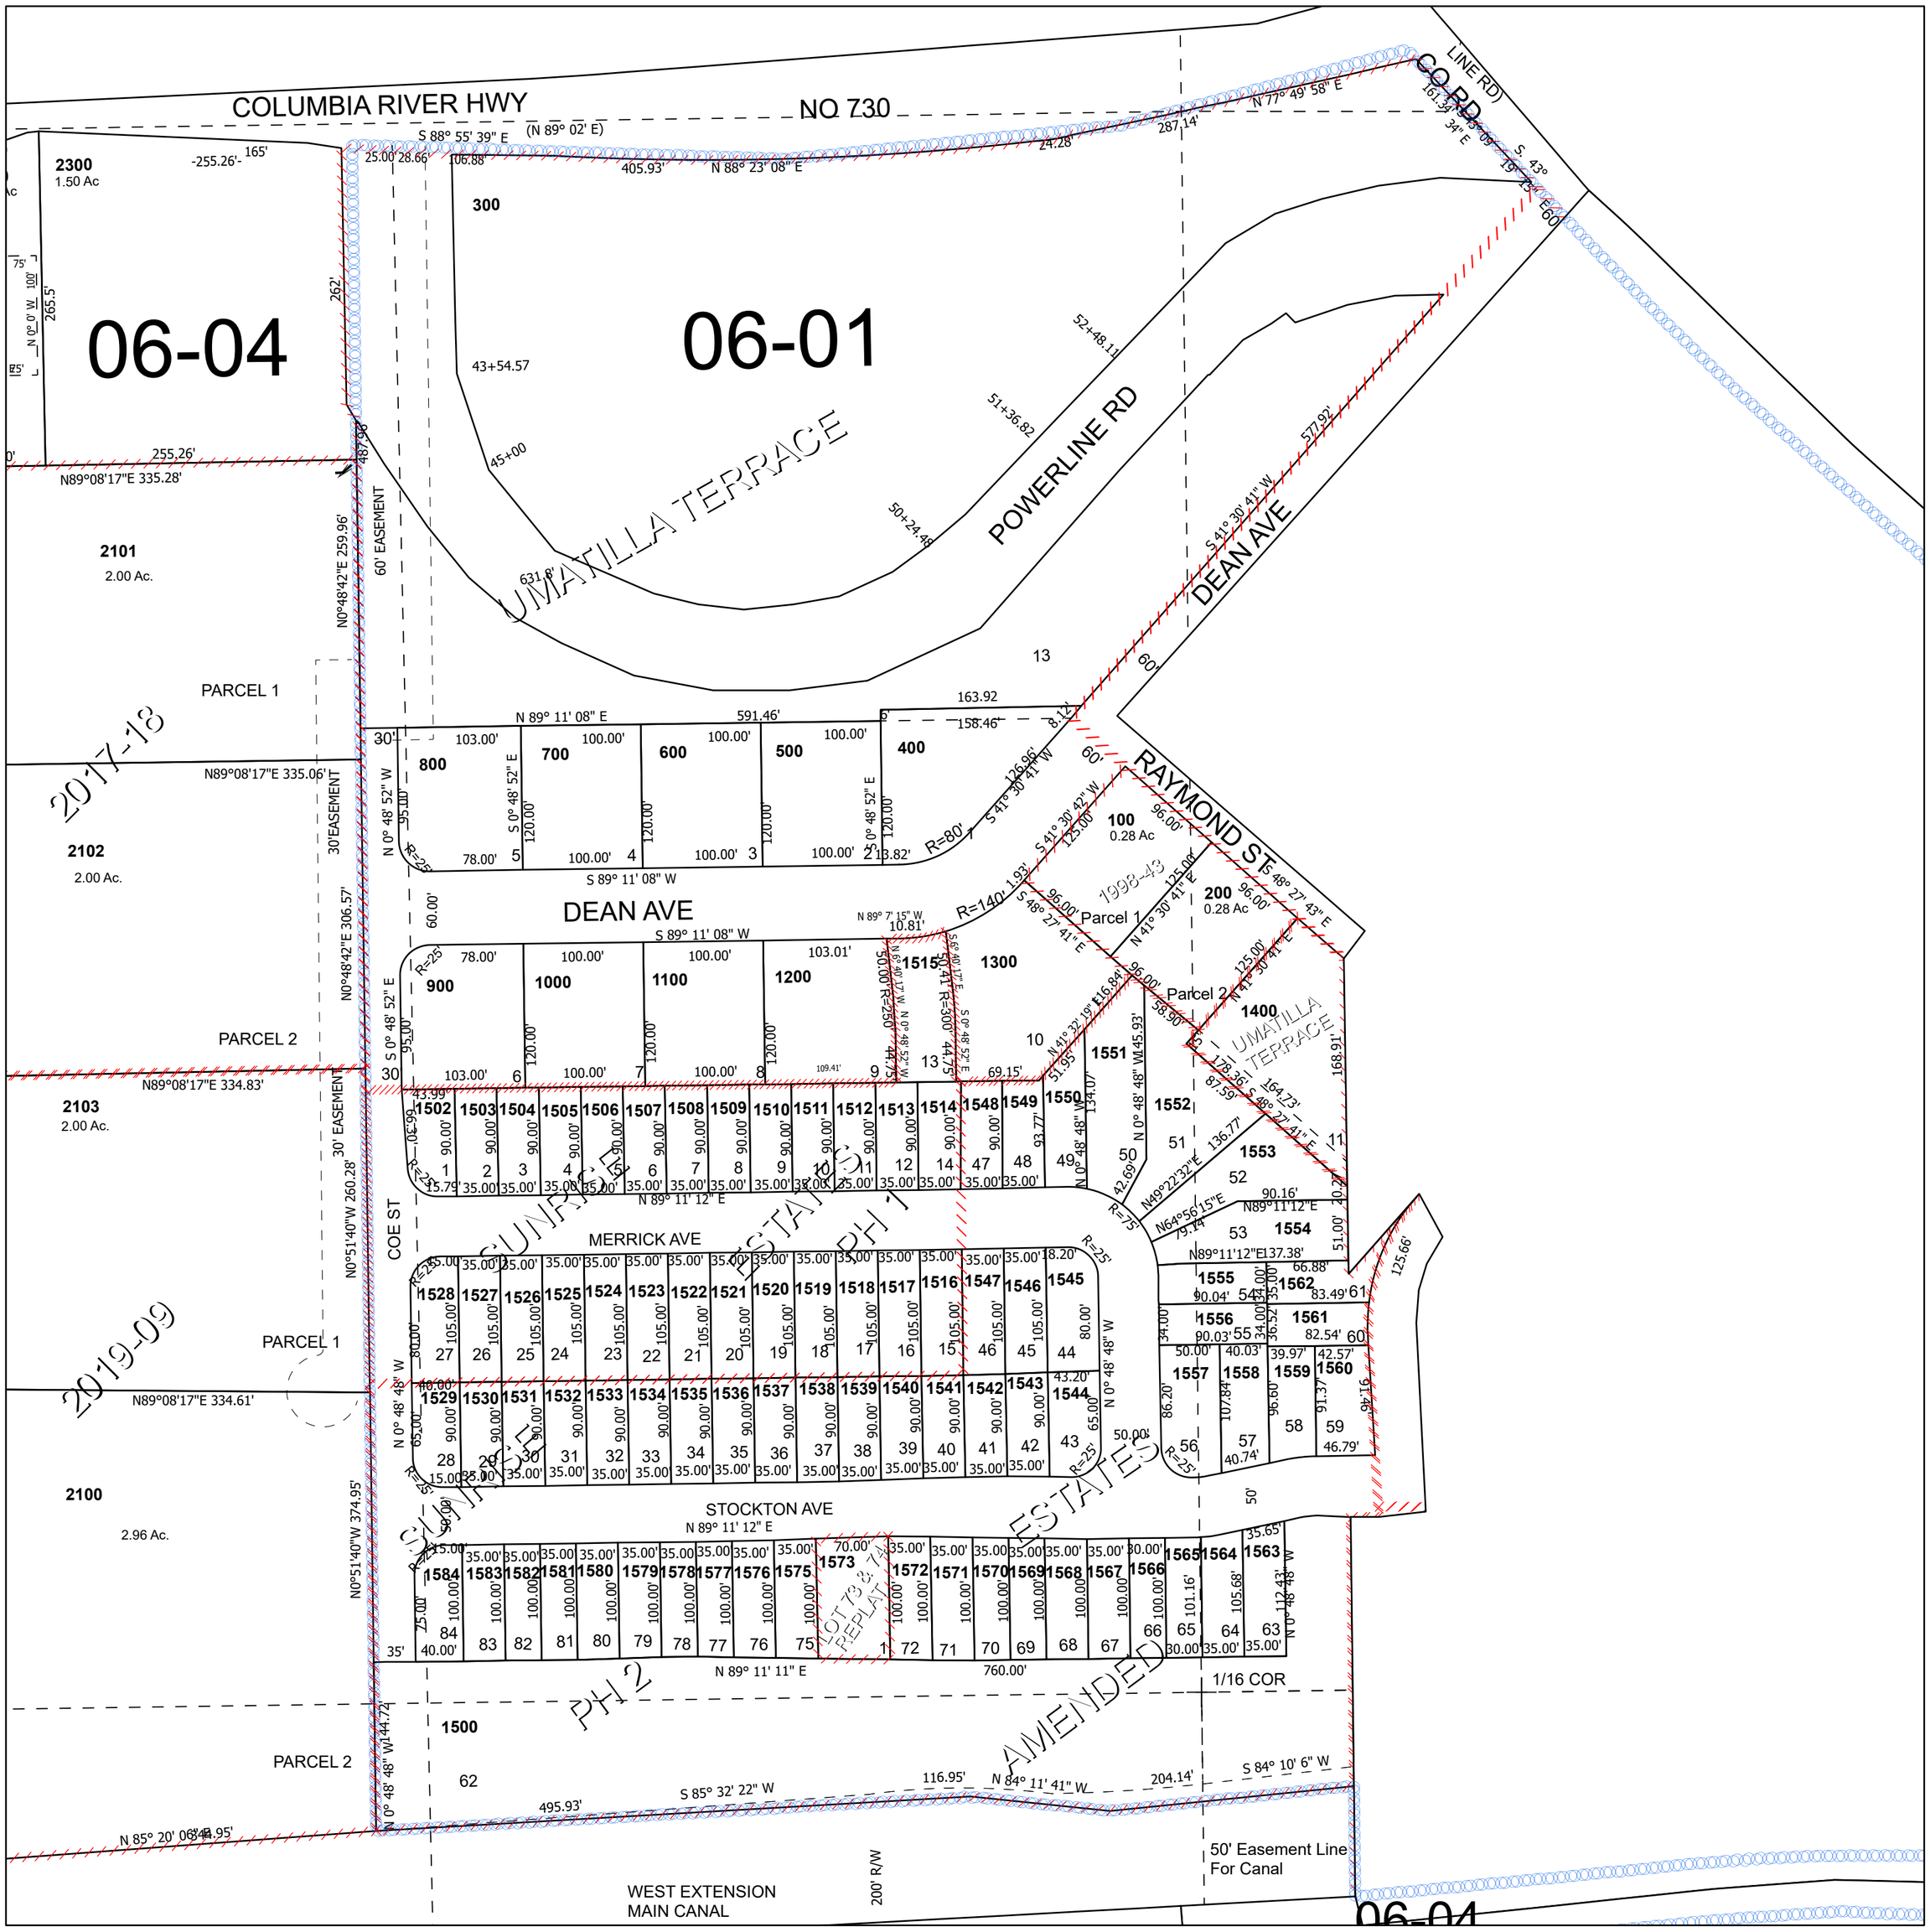

Revised 11/20/2025

SHEET NO.2 5N 28 18DB