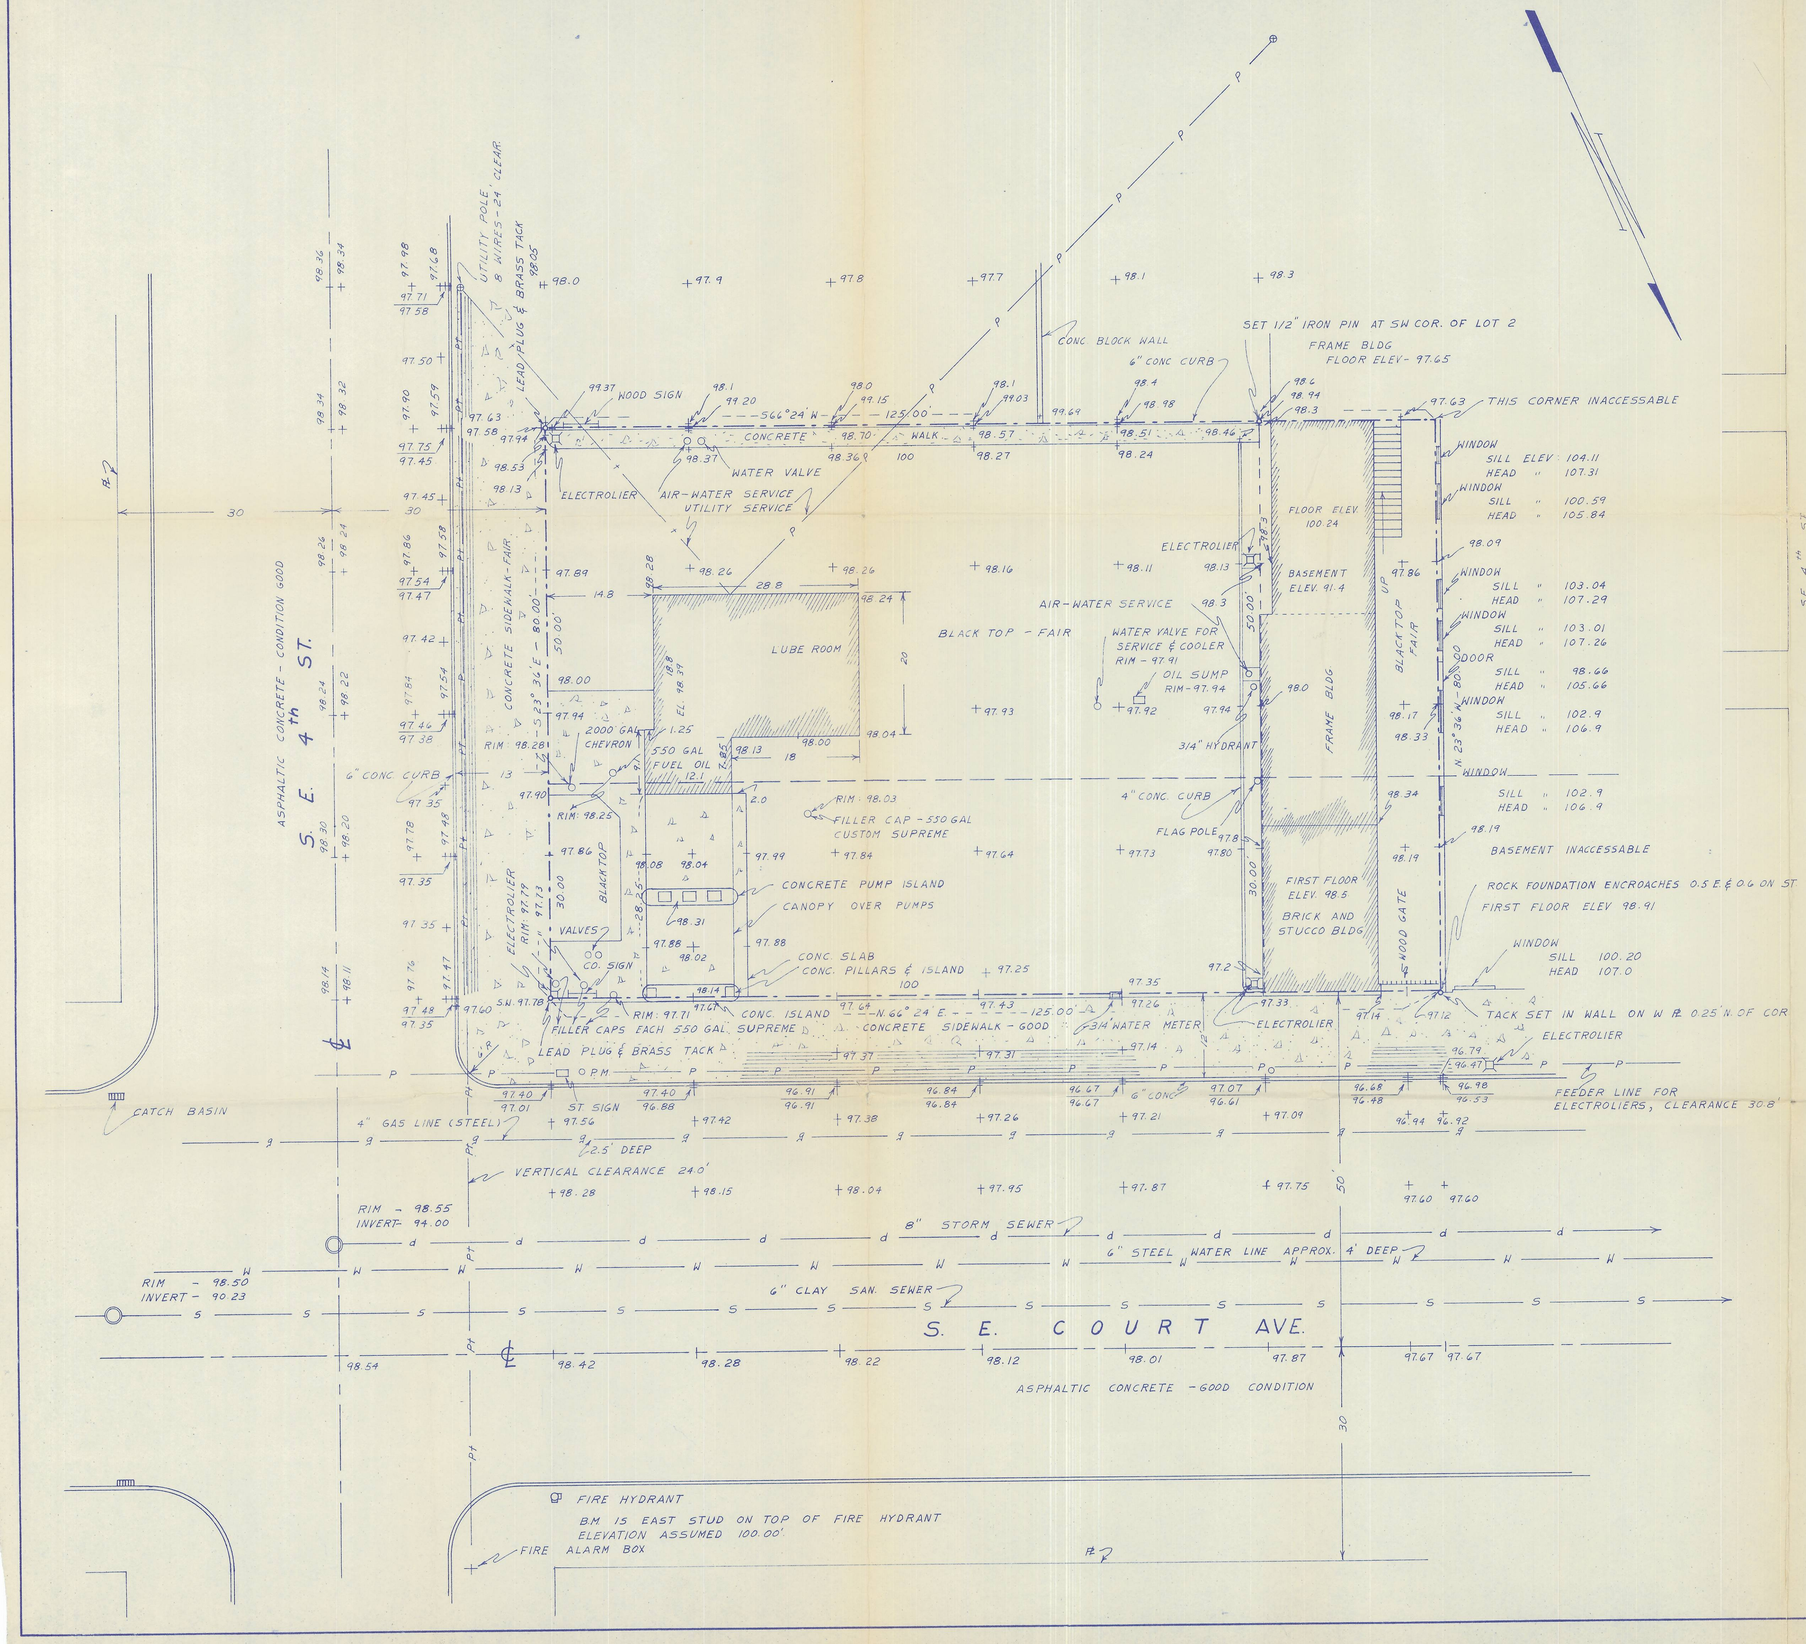

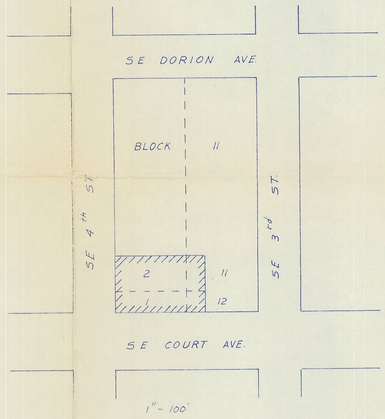

NOTES:

D.
1. NO CHANGES PROPOSED.
2. EXISTING FACILITIES ARE AT OFFICIAL GRADES & ALIGNMENT.

E.
1. NO SET BACK REQUIREMENTS
2. NO EASEMENTS

H.
4. SOIL IS SILT LOAM
BEARING CAPACITY 2000 PSF

I.
9. FIRE ZONE : 1
BUILDING " : COMMERCIAL
CITY : PENDLETON
COUNTY : UMATILLA
STATE : OREGON

11. a Lots 1 AN 2 AND WEST 25 FEET OF LOTS 11 & 12, BLOCK 11, ORIGINAL TOWN OF PENDLETON, OREGON AS DELINEATED ON A MAP THEREOF FILED IN THE OFFICE OF THE COUNTY RECORDER OF UMATILLA COUNTY, OREGON IN DEED BOOK I AT PAGE 682 AND DEED BOOK B AT PAGE 3.

Wayne O Harris

NW¼ NW¼ (11)

HAYES AND HARR

SURVEY FOR

STAN. OIL CO. OF CALI

PARCEL IN BLOCK 11
ORIGINAL TOWN, PENDLETON, O

263

SCALE	DATE	DRN. BY	DR
1" = 10.0'	5-23-61	WOH	6

Q-329-C

Q-329-C
ORIG